DocuSign Envelope ID: 9681499F-1B1E-4329-B067-9BC904FBBD86

PROJ. REFERENCE NO.	SHEET NO.
R-5749	TMP-18

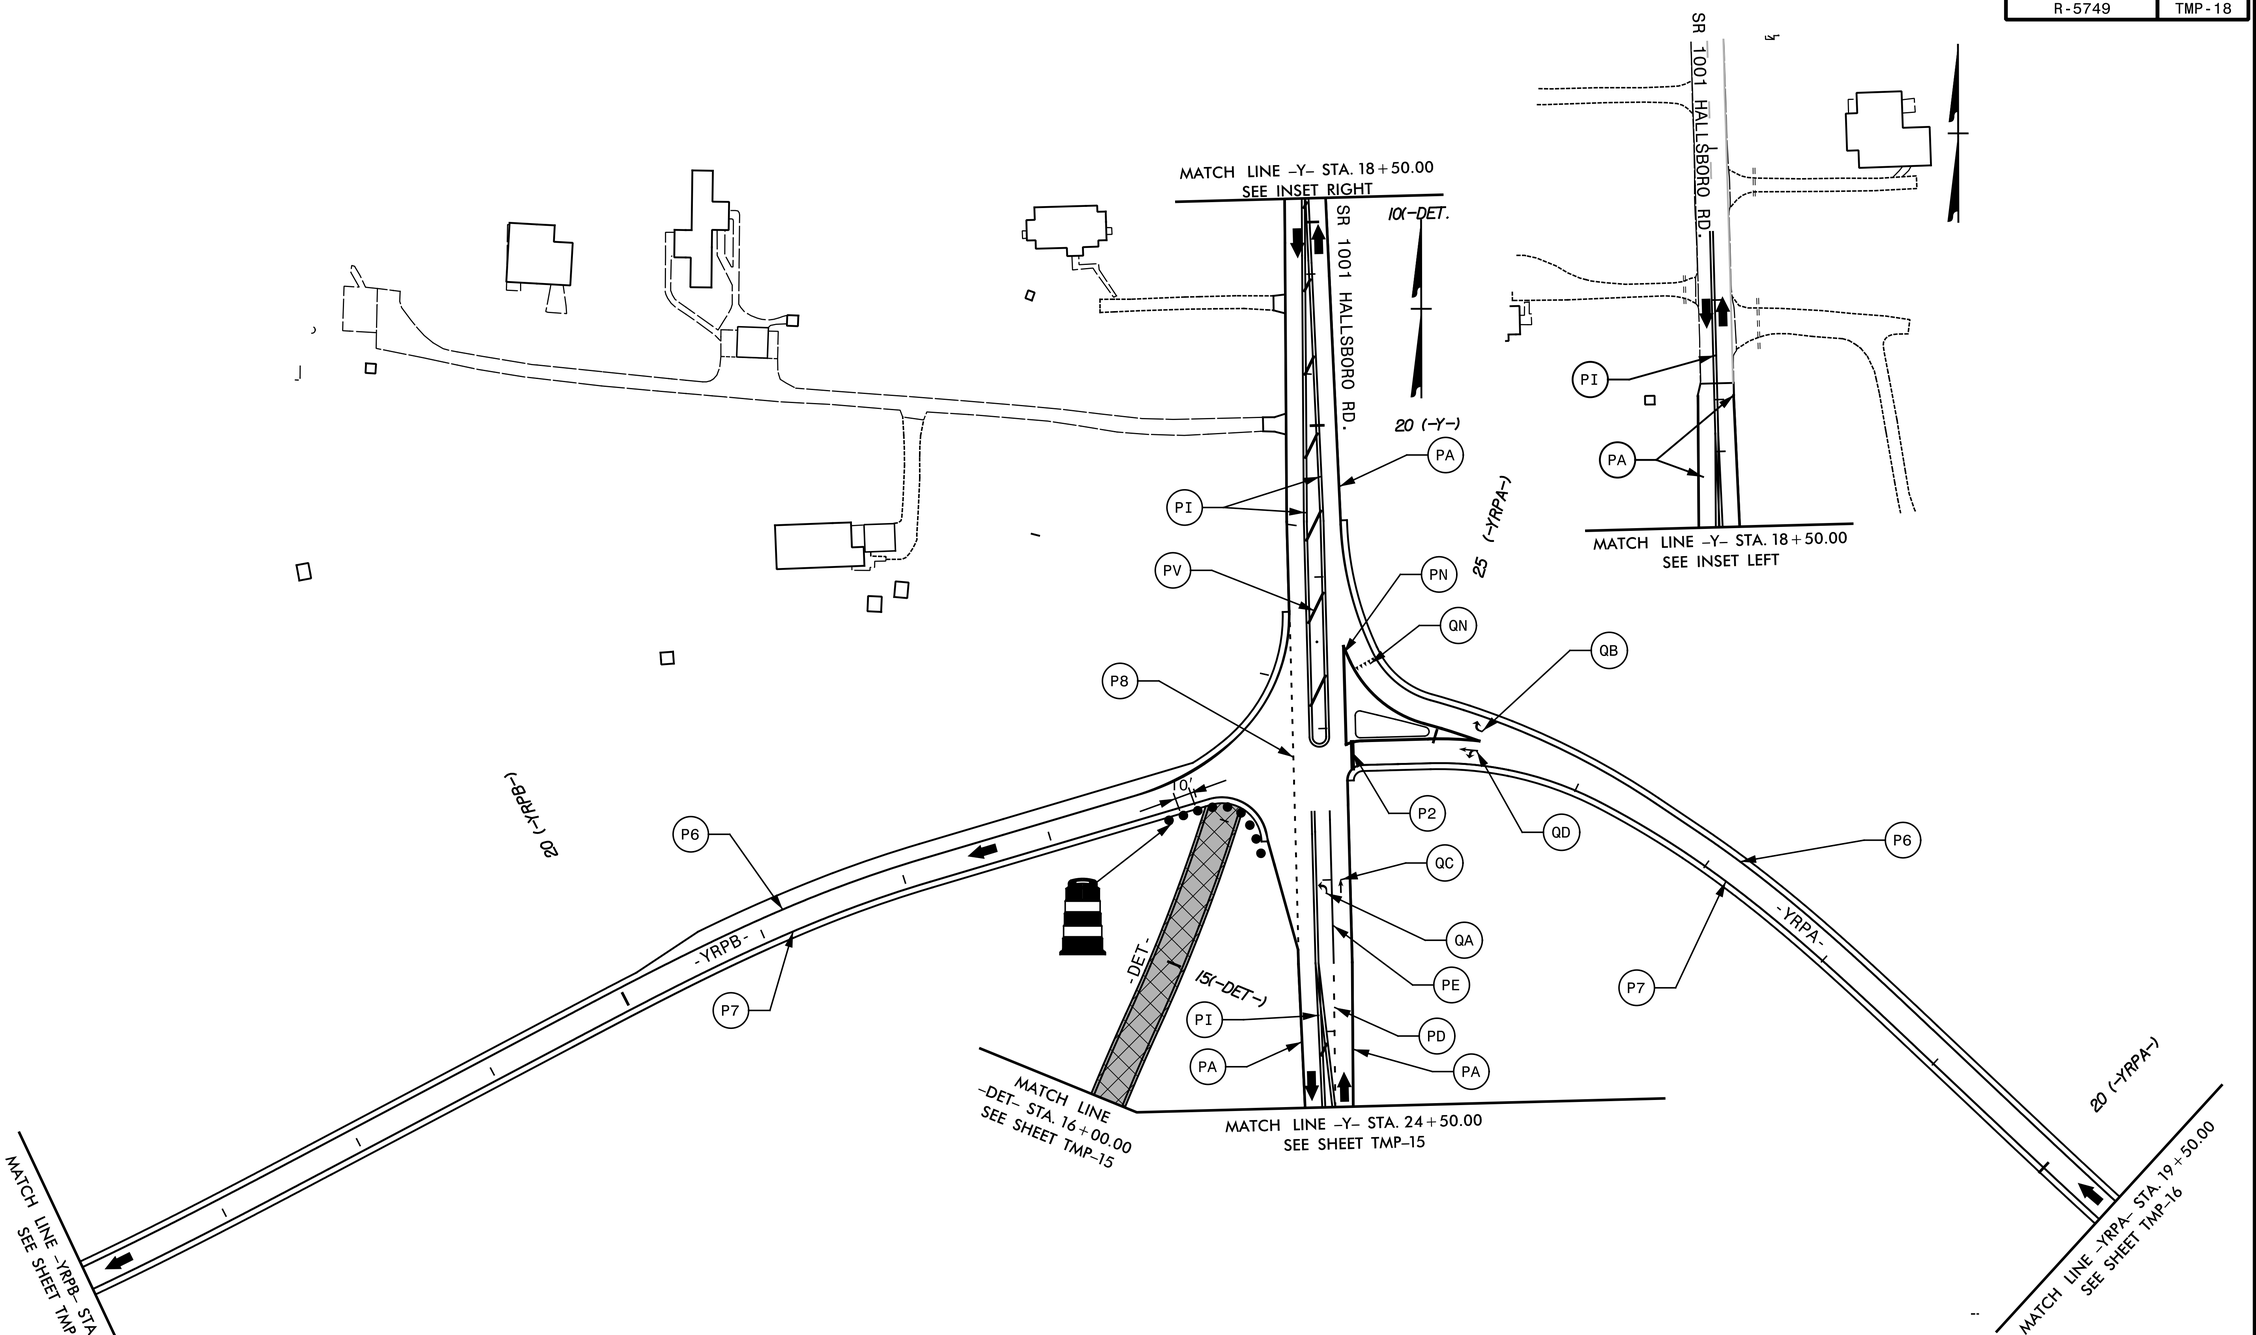

SEPI
ENGINEERING & CONSTRUCTION
1025 Wade Avenue
Raleigh, NC 27605
Tel:919-789-9977
Fax:919-789-9591
License: C-2197

APPROVED: DocuSigned by: Steve Miller 3F8C9C15CEEB486...

DATE: 11/14/2017

SEAL

NORTH CAROLINA PROFESSIONAL SEAL 037026 ENGINEER STEVEN D. MILLER

DIVISION OF HIGHWAYS STATE OF NORTH CAROLINA DEPARTMENT OF TRANSPORTATION WORK ZONE TRAFFIC CONTROL

DOCUMENT NOT CONSIDERED FINAL UNLESS ALL SIGNATURES COMPLETED

PHASE III DETAIL

3/30/2017
X:\2015\TRI5.033.00 R-5749 US 74 Interchange\Traffic Control\R-5749 TMP-18.dgn
mishak