PROJECT REFERENCE NO.	SHEET NO.
B-5405	SIGN-2

APPROVED: DocuSigned by: Renee B. Roach B3C6C8F7CF4640D...

DATE: 11/30/2017

SEAL

NORTH CAROLINA PROFESSIONAL ENGINEER SEAL 024921 RENEE B. ROACH

DOCUMENT NOT CONSIDERED FINAL UNLESS ALL SIGNATURES COMPLETED

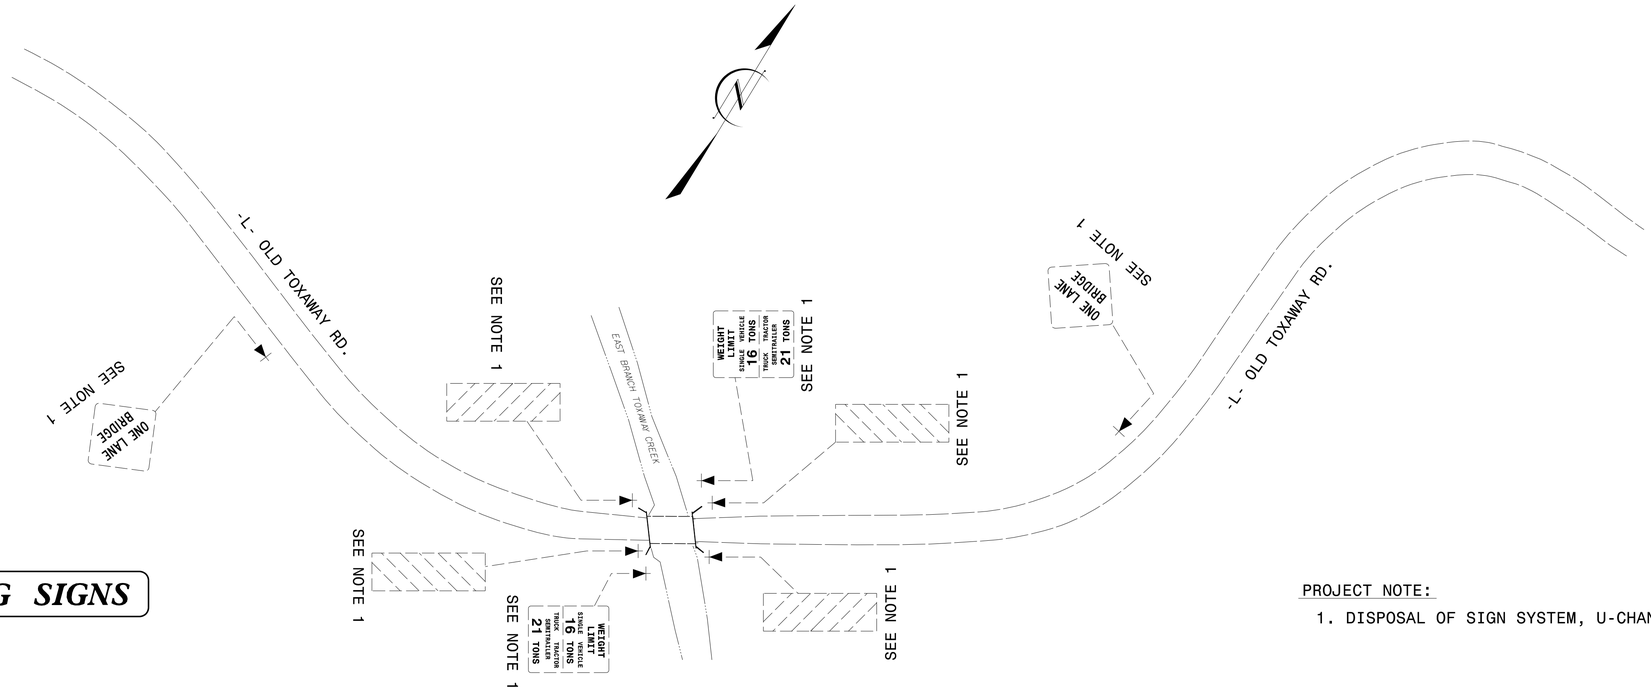

EXISTING SIGNS

PROJECT NOTE:

1. DISPOSAL OF SIGN SYSTEM, U-CHANNEL

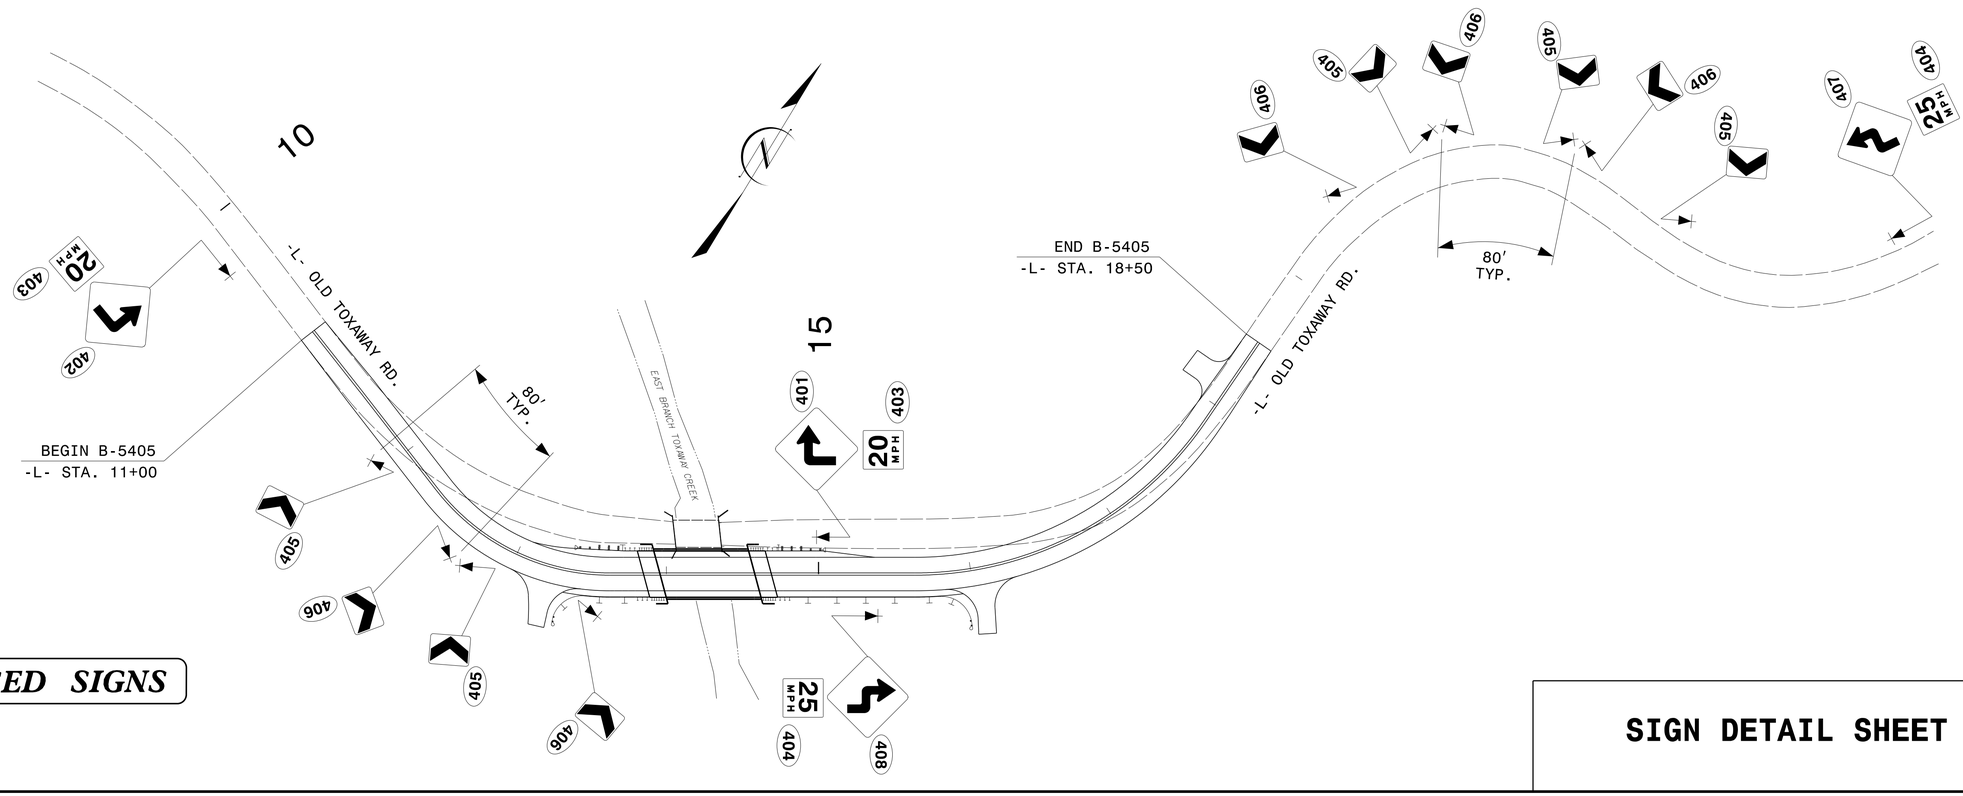

PROPOSED SIGNS

SIGN DETAIL SHEET

11/29/17
P:\TIPProjects-B\B5405\Traffic\Signing\CADD\Signing Layout Plans\B-5405_SIGN-2.dgn
jsardisco