DocuSign Envelope ID: 8254F333-A9F3-4BDC-9217-FBF633DC4942

6/2/99

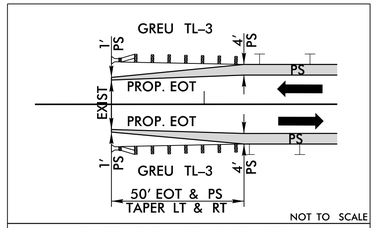

PAVED SHOULDER TAPER DETAIL
(BEGIN AND END OF PROJECT)

PROJECT REFERENCE NO.	SHEET NO.
B-5370	4
ROADWAY DESIGN ENGINEER	HYDRAULICS ENGINEER
12/7/2017	12/7/2017

DOCUMENT NOT CONSIDERED FINAL UNLESS ALL SIGNATURES COMPLETED

KCI
Engineers • Planners • Scientists • Construction Managers
4505 Falls of Neuse Road, Suite 400
Raleigh, NC 27609-6270
Phone (919) 783-9214 • Fax (919) 783-9266
http://www.kci.com

ECOLOGICAL ENGINEERING
NC FIRM LICENSE No: F-1148
1151 SE Cary Parkway
Suite 101
Cary, NC 27518
(919) 557-0929

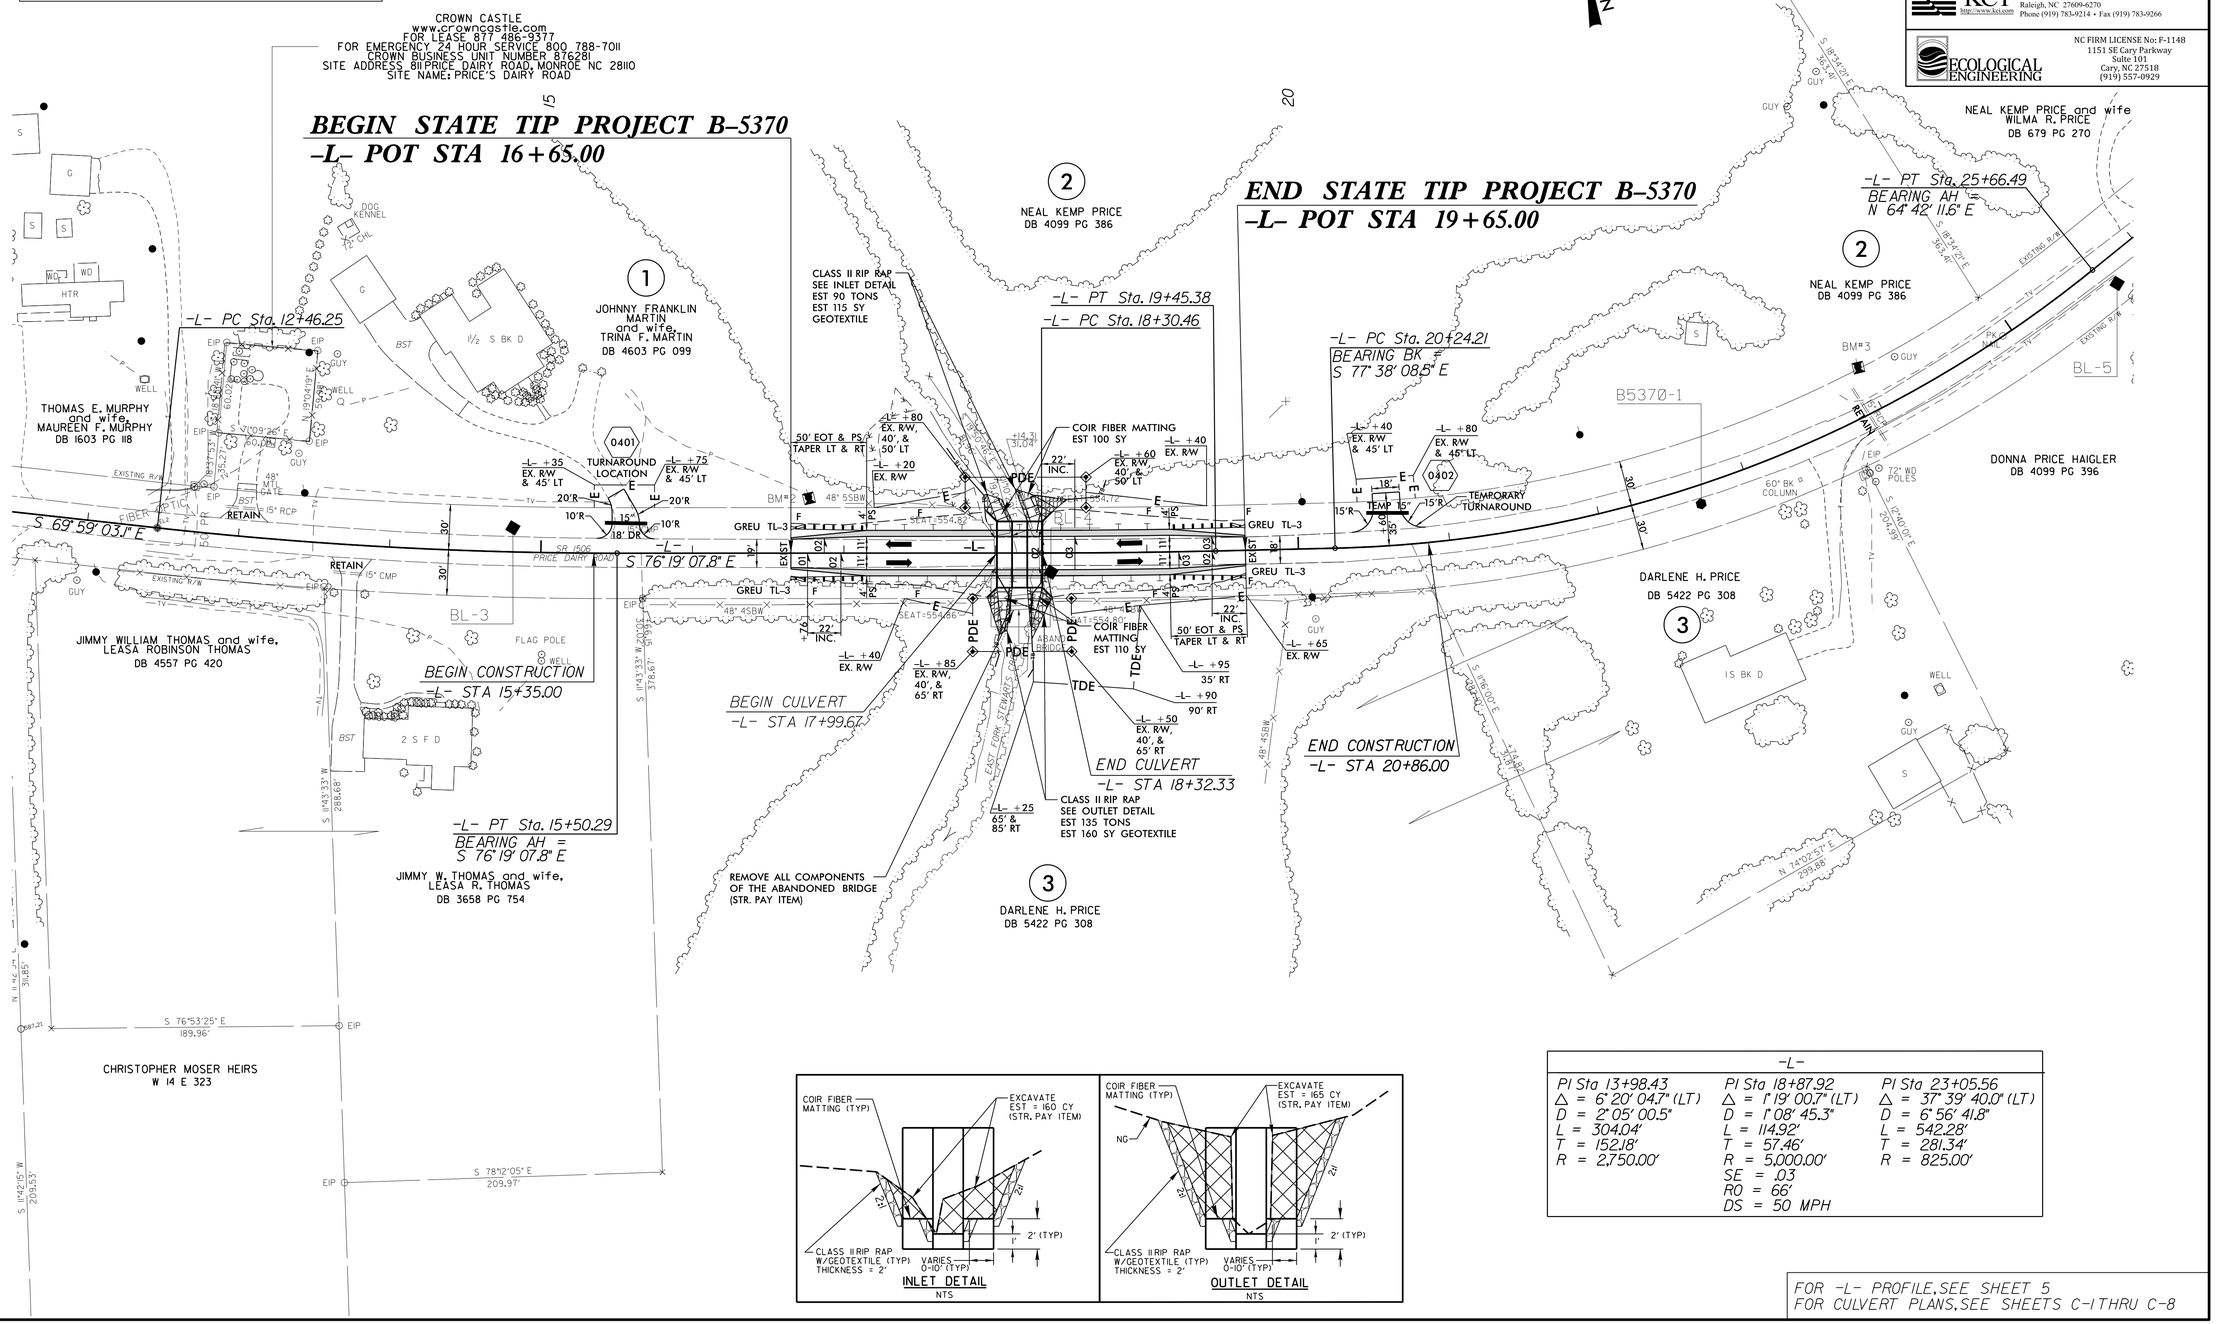

-L-		
PI Sta 13+98.43	PI Sta 18+87.92	PI Sta 23+05.56
Δ = 6° 20' 04.7" (LT)	Δ = 1° 19' 00.7" (LT)	Δ = 37° 39' 40.0" (LT)
D = 2° 05' 00.5"	D = 1° 08' 45.3"	D = 6° 56' 41.8"
L = 304.04'	L = 114.92'	L = 542.28'
T = 152.18'	T = 57.46'	T = 281.34'
R = 2,750.00'	R = 5,000.00'	R = 825.00'
	SE = .03	
	RO = 66'	
	DS = 50 MPH	

FOR -L- PROFILE, SEE SHEET 5
FOR CULVERT PLANS, SEE SHEETS C-1 THRU C-8

22-NOV-2017 08:30
M:\2015\215970.03 B-5370\Roadway\Proj\B5370_Rdy_psh_4.dgn
$$$$USERNAME$$$$