DocuSign Envelope ID: D366DBE4-1443-4918-B20B-65BD1CB03644

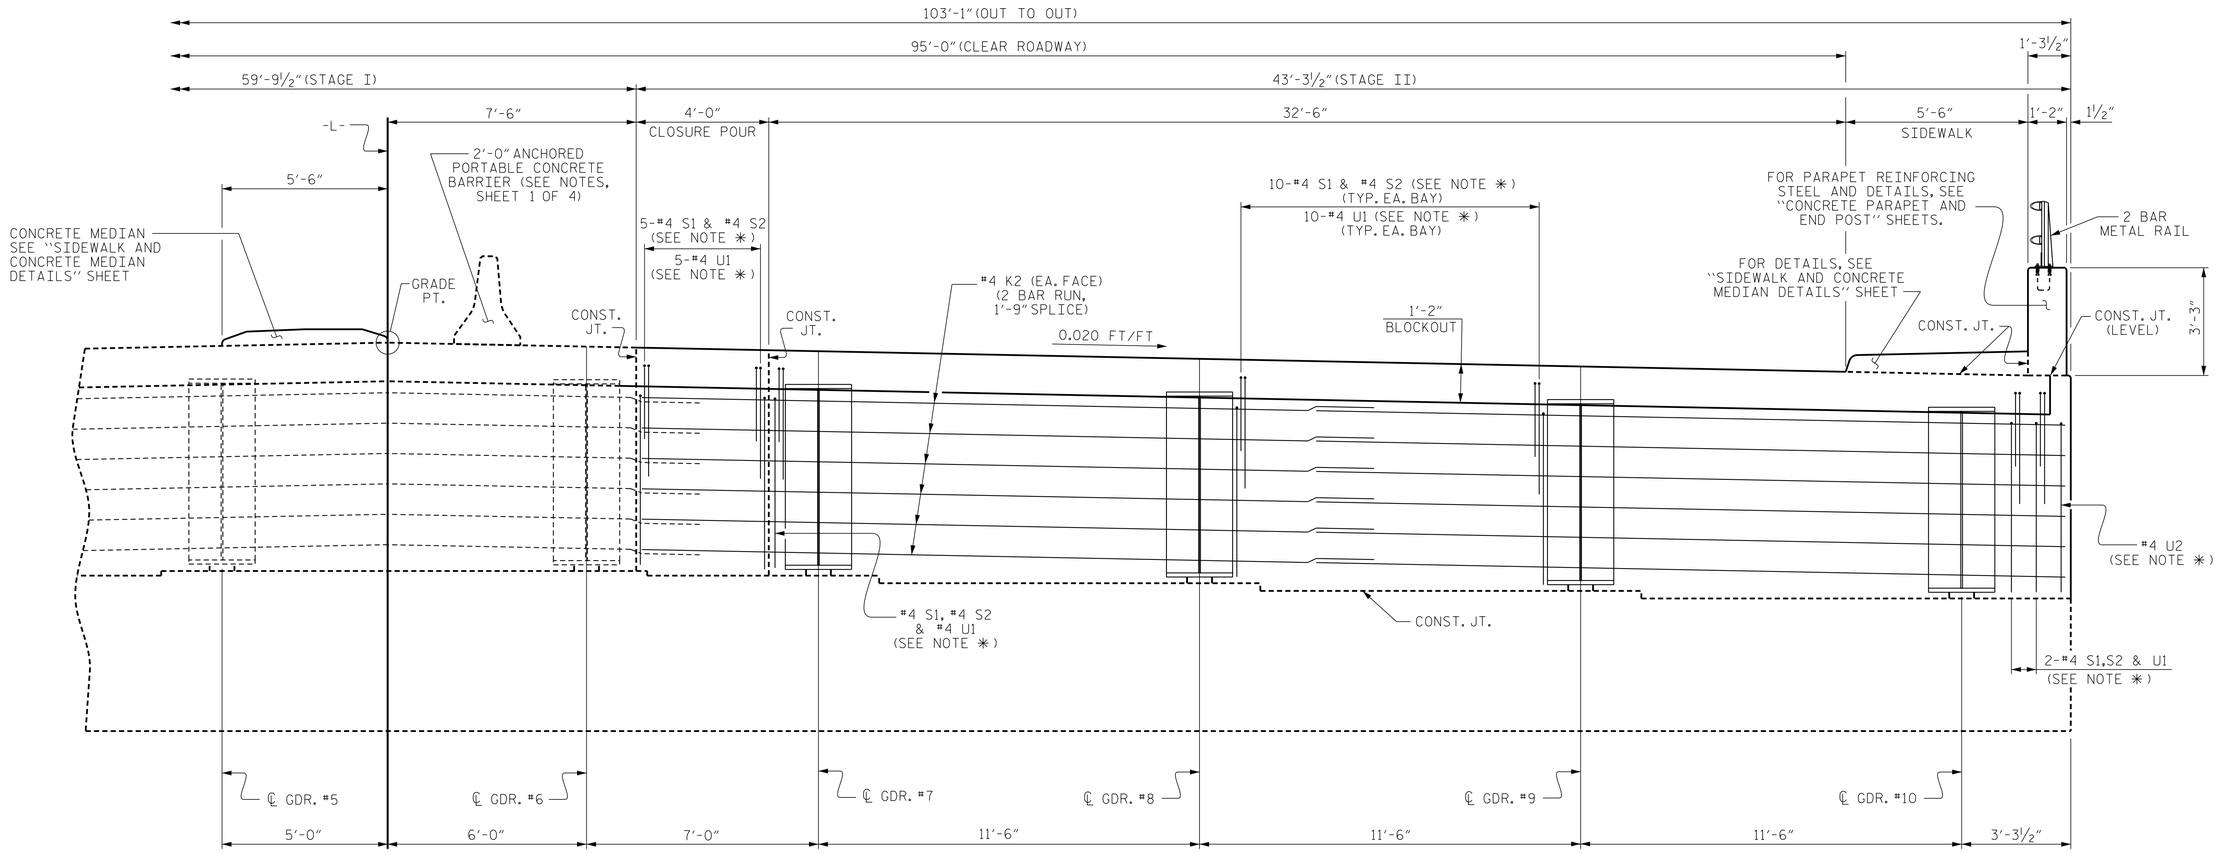

TYPICAL SECTION @ INTEGRAL END BENT - STAGE II

(DECK REINFORCEMENT NOT SHOWN FOR CLARITY)

(FOR END OF GIRDER DETAIL AT INTEGRAL END BENT, SEE SHEET 2 OF 4)

NOTE ✳
THESE BARS ARE TO MATCH #4 "V" BARS IN END BENT

PROJECT NO. I-5506

WAKE COUNTY

STATION: 50+61.09 -L-

SHEET 4 OF 4

ENGINEER OF RECORD:
DocuSigned by: Gregory M. Gilland
A2066A0B0E0F4...
NORTH CAROLINA PROFESSIONAL SEAL 37400 ENGINEER GREGORY M. GILLAND
7/31/2017

WETHERILL ENGINEERING
1223 Jones Franklin Rd.
Raleigh, N.C. 27606
Bus: 919 851 8077
Fax: 919 851 8107
LICENSE NO. F-0377

STATE OF NORTH CAROLINA
DEPARTMENT OF TRANSPORTATION
RALEIGH

SUPERSTRUCTURE
TYPICAL SECTION
STAGE II

REVISIONS							SHEET NO.
NO.	BY:	DATE:	NO.	BY:	DATE:		S01-9
1			3				TOTAL SHEETS
2			4				46

DOCUMENT NOT CONSIDERED FINAL UNLESS ALL SIGNATURES COMPLETED

DRAWN BY : D. HODGE DATE : 6/16
CHECKED BY : B.C. HUNT DATE : 9/16

$FILE$ $DATE$ $TIME$