DocuSign Envelope ID: B4B2ACCA-83E3-4EBE-9A96-CFA98E350268

PROJ. REFERENCE NO.	SHEET NO.
15BPR.25	TMP-2

KCA KISINGER CAMPO & ASSOCIATES
Kisinger Campo & Associates Corp.
4800 Six Forks Rd.,
Suite 120
Raleigh, NC 27609
Jacob H. Duke, PE No. 043777

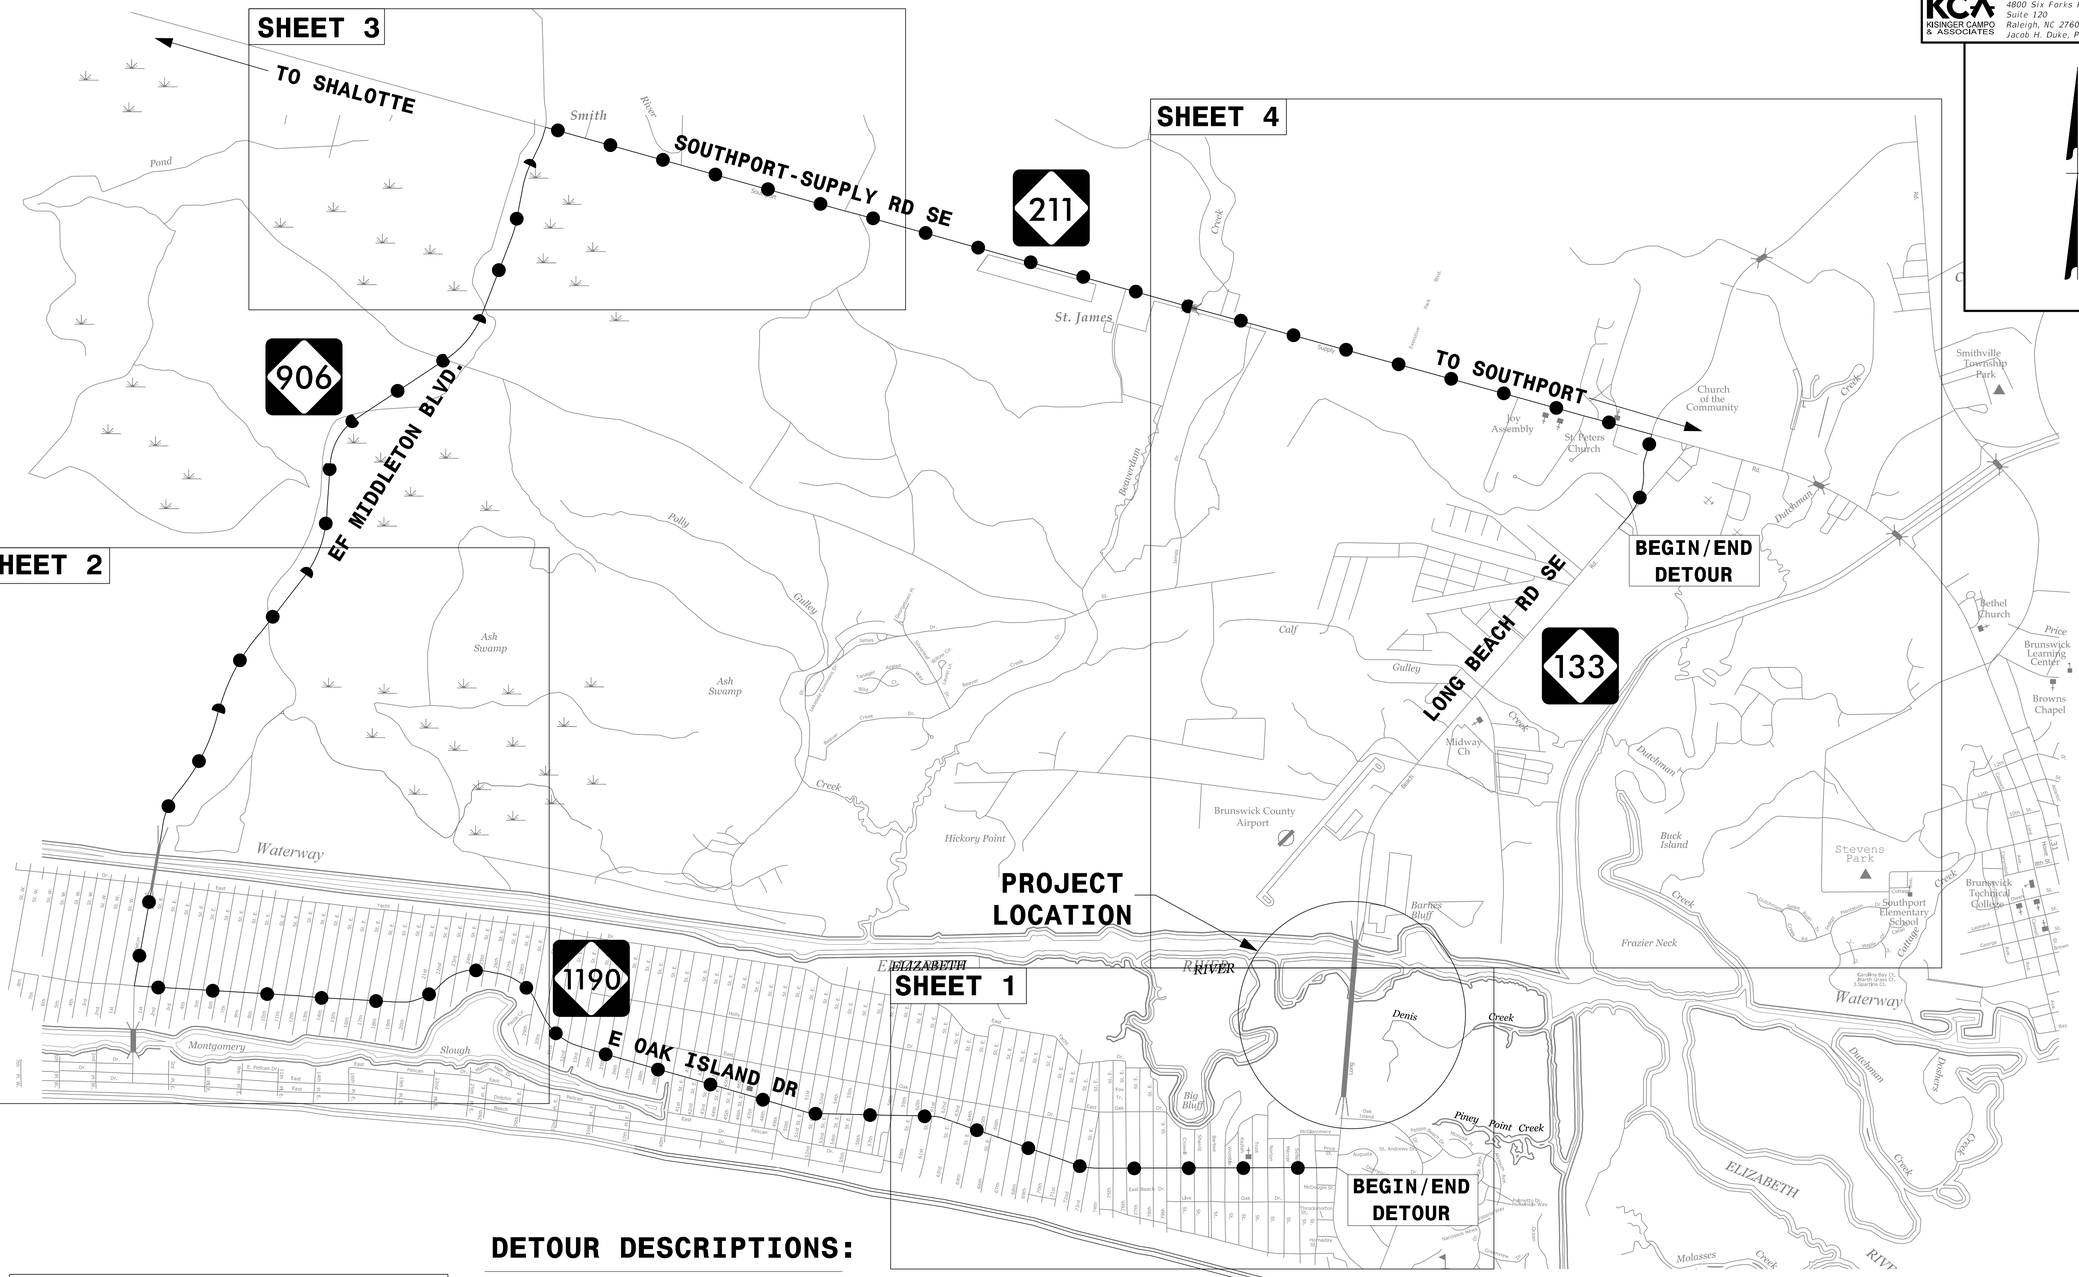

LEGEND

DETOUR ROUTE

DETOUR DESCRIPTIONS:

NORTH ROUTE:
FROM OLD OAK ISLAND BRIDGE ON COUNTRY CLUB DR. TO E OAK ISLAND DR. TO NC 906/ E F MIDDLETON BLVD, TO NC 211/SOUTHPORT-SUPPLY RD SE TO NC 133/LONG BEACH RD SE

SOUTH ROUTE:
FROM OLD OAK ISLAND BRIDGE ON NC 133/LONG BEACH RD SE TO NC 211/SOUTHPORT-SUPPLY RD SE TO NC 906/ E F MIDDLETON BLVD. TO E OAK ISLAND DR. TO COUNTRY CLUB DR.

APPROVED: DocuSigned by: Jacob H. Duke 9C053ADC66D6400...
DATE: 4/12/2018

NORTH CAROLINA PROFESSIONAL SEAL 043777 ENGINEER JACOB H DUKE

DIVISION OF HIGHWAYS STATE OF NORTH CAROLINA DEPARTMENT OF TRANSPORTATION WORK ZONE TRAFFIC CONTROL

DOCUMENT NOT CONSIDERED FINAL UNLESS ALL SIGNATURES COMPLETED

OFFSITE DETOUR OVERVIEW

4/12/2018
C:\Apps\Bentley\Workspace\Projects\15BPR.25_Brunswick-14\Traffic\TrafficControl\TCP\200_025_15BPR.25_TC_TMP-2_OFFSITE DETOUR OVERVIEW.dgn
User:jduke
6