DocuSign Envelope ID: B4B2ACCA-83E3-4EBE-9A96-CFA98E350268

PROJ. REFERENCE NO.	SHEET NO.
15BPR.25	TMP-5

KCA KISINGER CAMPO & ASSOCIATES
Kisinger Campo & Associates Corp.
4800 Six Forks Rd.,
Suite 120
Raleigh, NC 27609
Jacob H. Duke, PE No. 043777

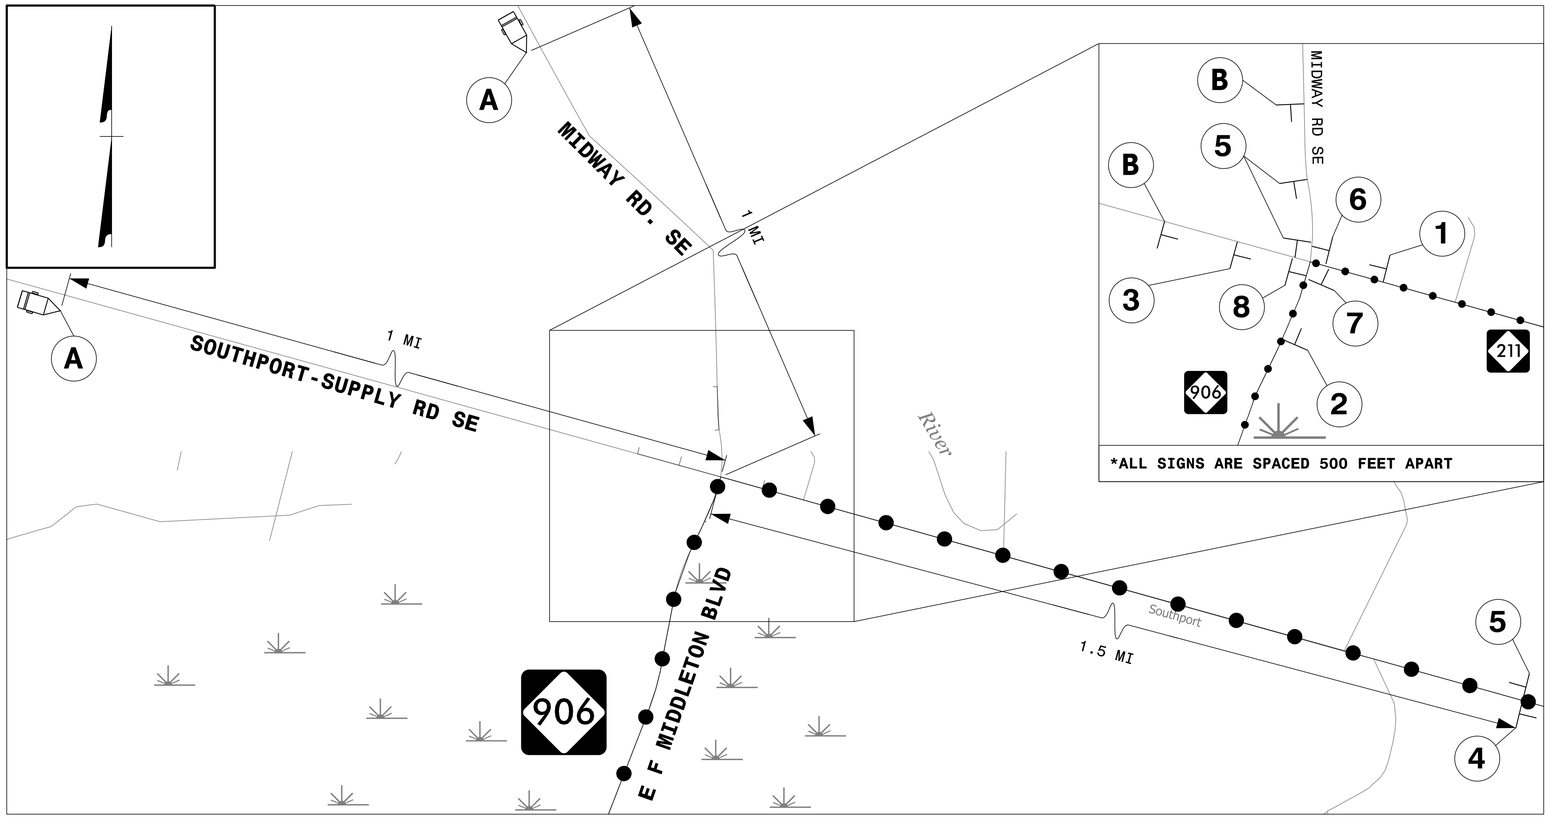

SEE TMP-6 FOR CONTINUATION OF DETOUR

SEE TMP-4 FOR CONTINUATION OF DETOUR

MESSAGE NO. 1	MESSAGE NO. 2
NC 133 CLOSED	FOLLOW DETOUR

CHANGEABLE MESSAGE SIGN

A

DETOUR AHEAD
W20-2
48'' X 48''

B

DETOUR M4-8 24'' X 12''
SOUTH M3-3 24'' X 12''
133 M1-5
M5-1 21'' X 15''

1

DETOUR M4-8 24'' X 12''
NORTH M3-1 24'' X 12''
133 M1-5
M5-1 R 21'' X 15''

2

DETOUR M4-8 24'' X 12''
SOUTH M3-3 24'' X 12''
133 M1-5
M5-1 R 21'' X 15''

3

DETOUR M4-8 24'' X 12''
NORTH M3-1 24'' X 12''
133 M1-5
M6-3 21'' X 15''

4

DETOUR M4-8 24'' X 12''
SOUTH M3-3 24'' X 12''
133 M1-5
M6-3 21'' X 15''

5

DETOUR M4-8 24'' X 12''
SOUTH M3-3 24'' X 12''
133 M1-5
M6-1 L 21'' X 15''

6

DETOUR M4-8 24'' X 12''
NORTH M3-1 24'' X 12''
133 M1-5
M6-1 21'' X 15''

7

DETOUR M4-8 24'' X 12''
SOUTH M3-3 24'' X 12''
133 M1-5
M6-1 21'' X 15''

8

DETOUR DESCRIPTIONS:

NORTH ROUTE:
FROM OLD OAK ISLAND BRIDGE ON COUNTRY CLUB DR. TO E OAK ISLAND DR. TO NC 906/ E F MIDDLETON BLVD, TO NC 211/SOUTHPORT-SUPPLY RD SE TO NC 133/LONG BEACH RD SE

SOUTH ROUTE:
FROM OLD OAK ISLAND BRIDGE ON NC 133/LONG BEACH RD SE TO NC 211/SOUTHPORT-SUPPLY RD SE TO NC 906/ E F MIDDLETON BLVD. TO E OAK ISLAND DR. TO COUNTRY CLUB DR.

NOTES:

TRAFFIC CONTROL DEVICES (A) THRU (B) AND (1) THRU (8) SHALL BE INSTALLED PER ENGINEER'S INSTRUCTIONS.

LEGEND

- TYPE III BARRICADES
- STATIONARY SIGN
- CHANGEABLE MESSAGE SIGN (CMS)
- DETOUR ROUTE

APPROVED: DocuSigned by: Jacob H. Duke 9C2A0A0C066D6400... 4/12/2018
DATE:

NORTH CAROLINA PROFESSIONAL SEAL 043777 ENGINEER JACOB H DUKE

DOCUMENT NOT CONSIDERED FINAL UNLESS ALL SIGNATURES COMPLETED

DIVISION OF HIGHWAYS STATE OF NORTH CAROLINA DEPARTMENT OF TRANSPORTATION WORK ZONE TRAFFIC CONTROL

OFFSITE DETOUR
SHEET 3

4/12/2018
C:\AMZ0070.0.xx-Brunswick-14\Traffic\TrafficControl\TCP\200.040.15BPR.25_TC_TMP-5_OFFSITE DETOUR SHEET 3.dgn
User:jduke