PARTIAL MARKING PLAN
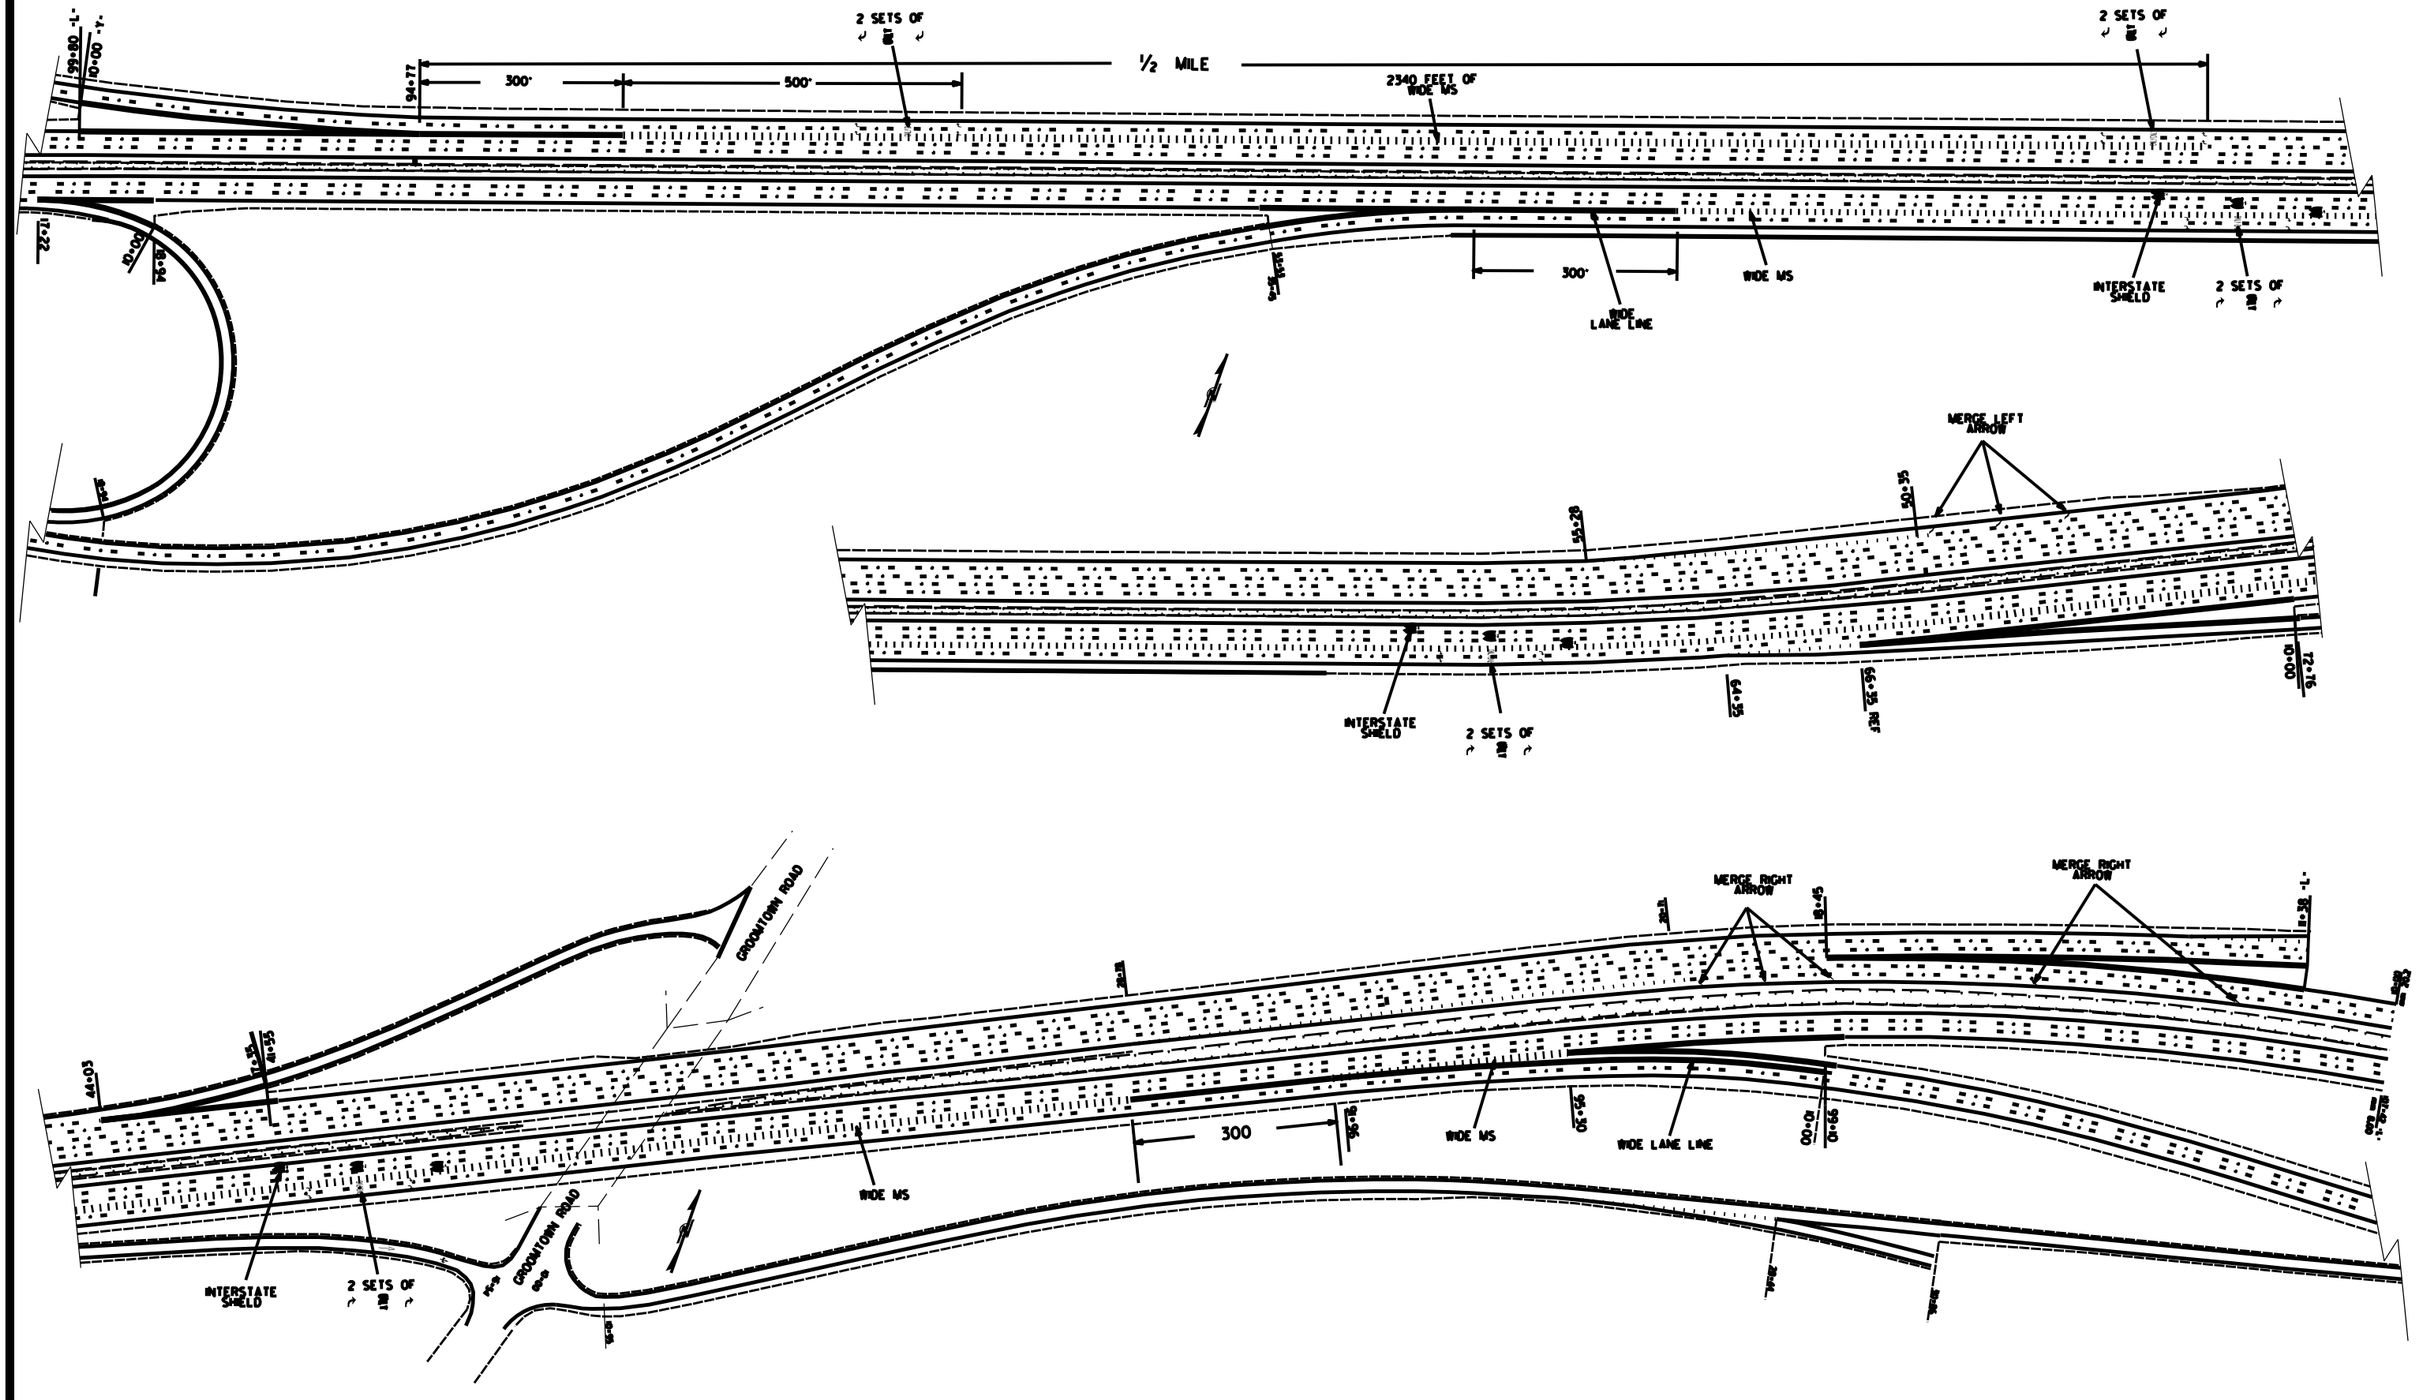
STATE	PROJECT NO.	SHEET NO.	TOTAL SHEETS
N.C.	I-5853	PMP-3