PROJ. REFERENCE NO.	SHEET NO.
B-5352	TMP-11

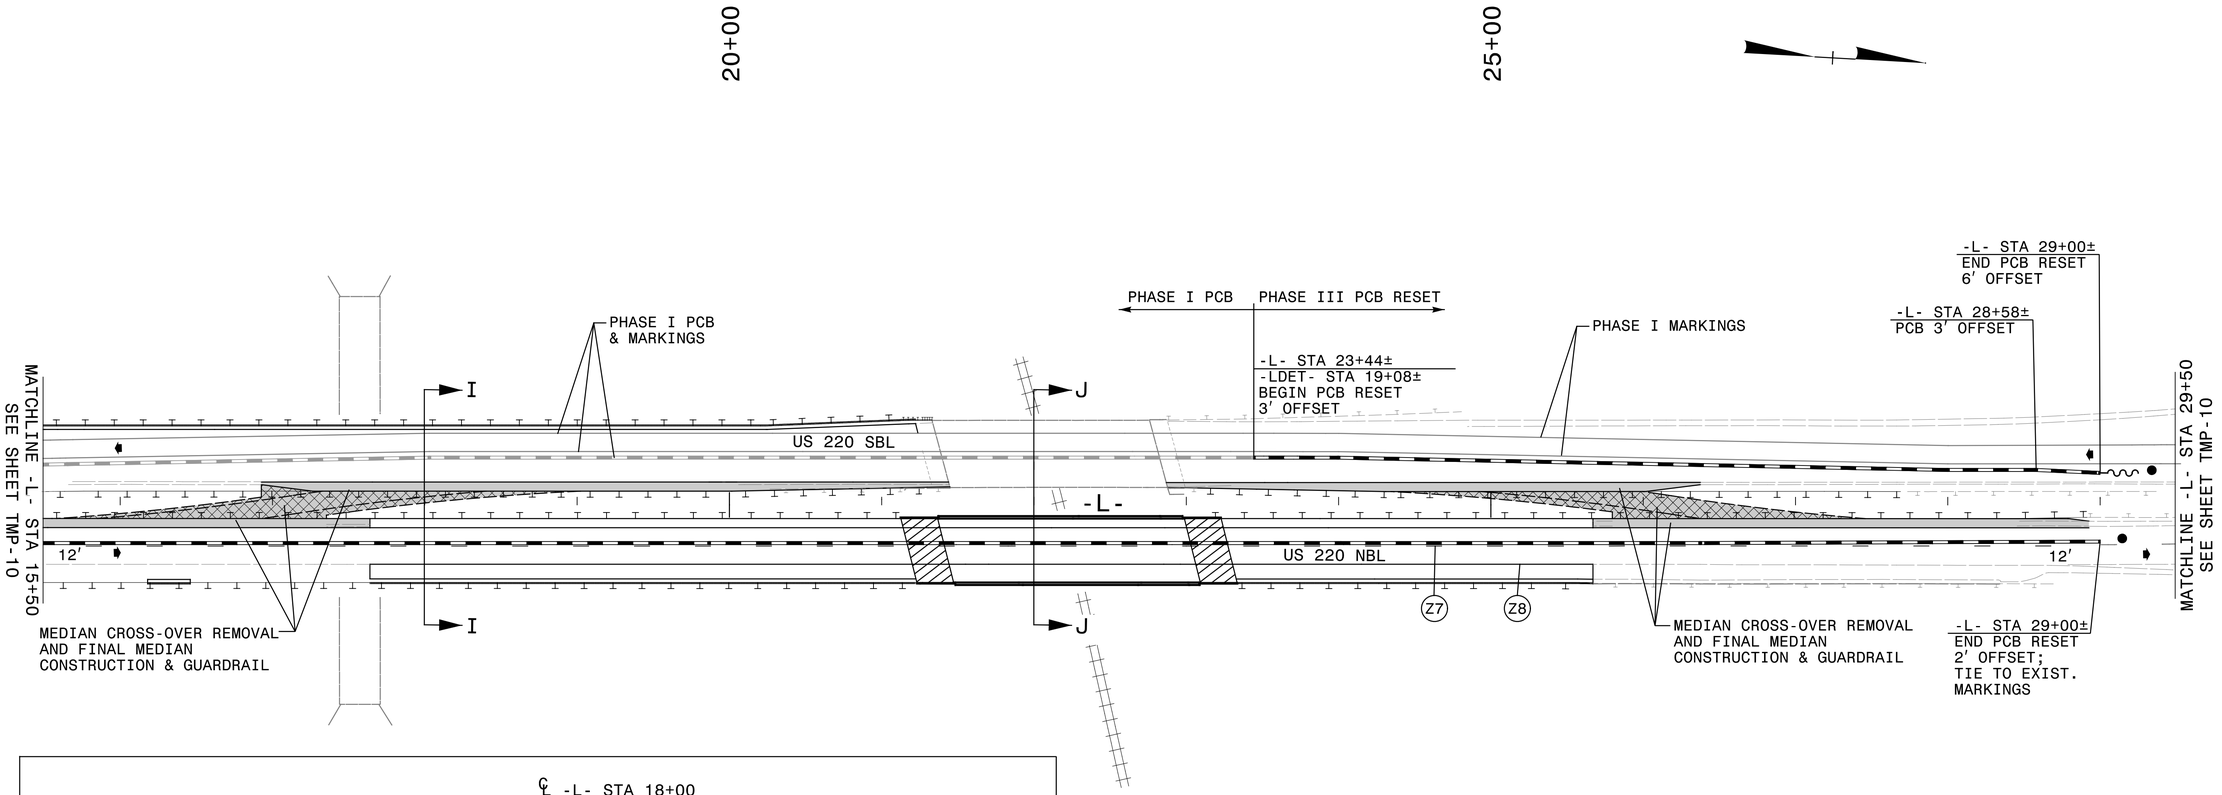

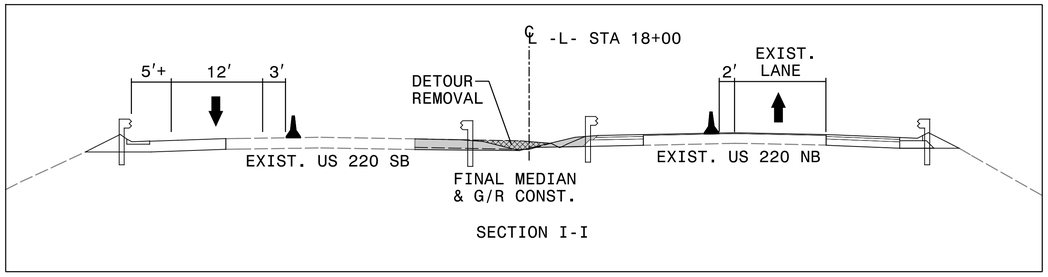

SECTION I-I

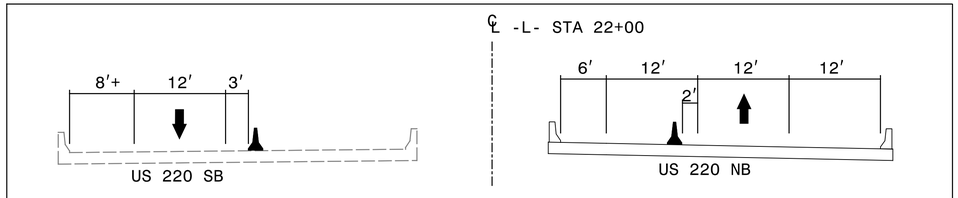

SECTION J-J

APPROVED: DocuSigned by: Michael T. Rzepka 01BC3480C26049D...

DATE: 2/20/2018

SEAL

NORTH CAROLINA PROFESSIONAL SEAL 15876 ENGINEER MICHAEL T. RZEPKA

DOCUMENT NOT CONSIDERED FINAL UNLESS ALL SIGNATURES COMPLETED

DIVISION OF HIGHWAYS · STATE OF NORTH CAROLINA · DEPARTMENT OF TRANSPORTATION · WORK ZONE TRAFFIC CONTROL

PHASE III DETAIL

2/20/2018
J:\TRAFFIC\b-5352\TMP\b5352_tmp_ph3_dtl_02.dgn
ICA Engineering