DocuSign Envelope ID: 3FDF4BC3-625A-4D9E-8974-05B13FA20049

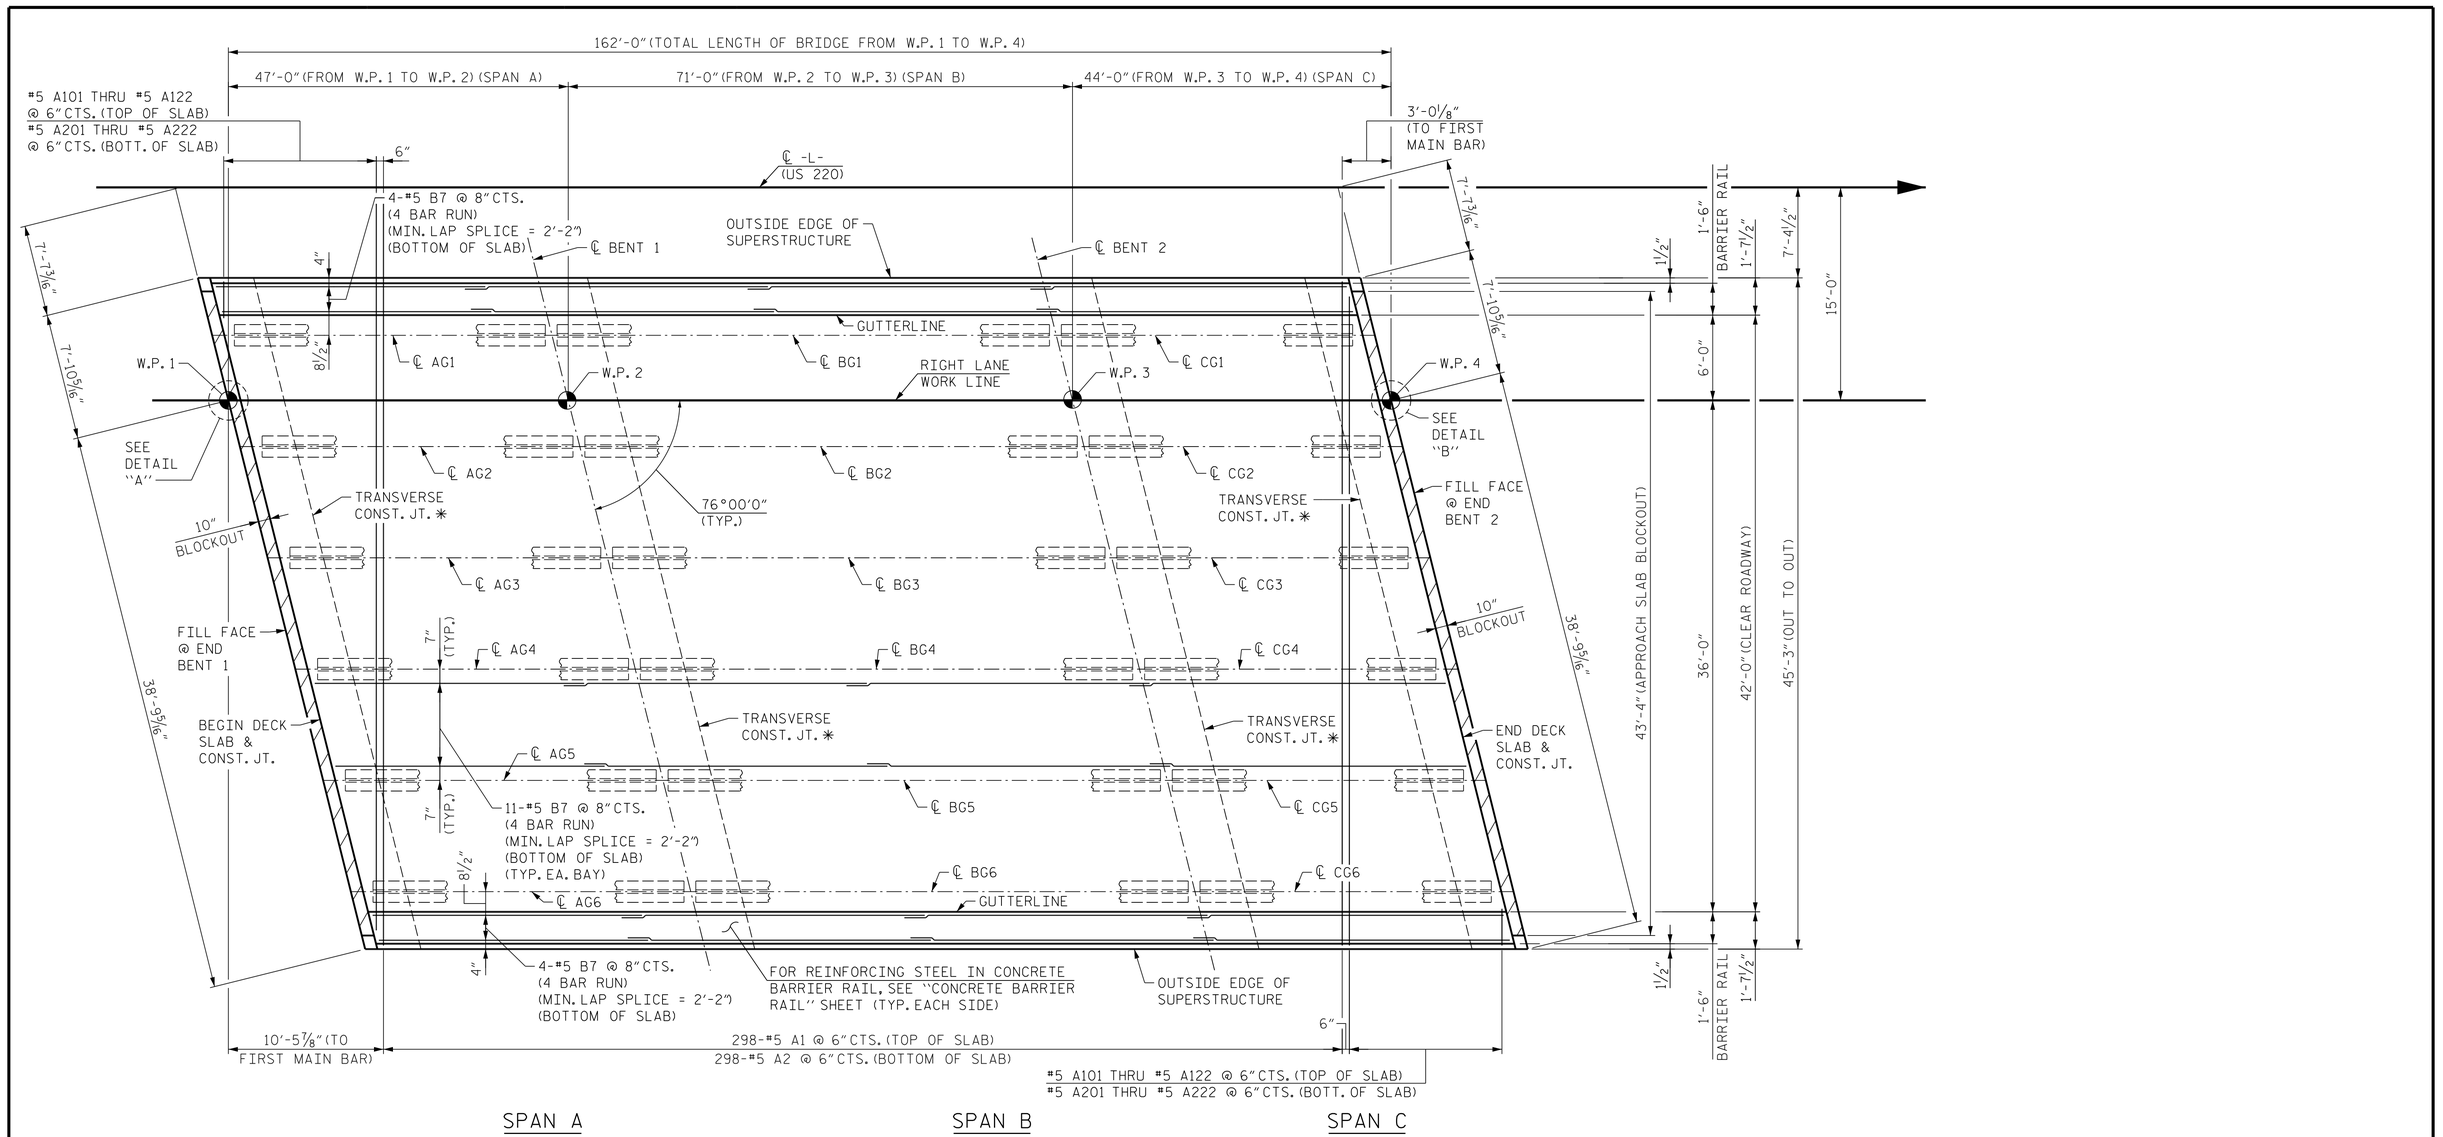

* FOR LOCATION OF TRANSVERSE JOINTS, SEE "BILL OF MATERIAL", SHEET 1 OF 2.

PLAN OF SPANS A, B, & C

FOR REINFORCING STEEL IN END BENTS, SEE "PLAN OF SPAN DETAILS" SHEET.
FOR LONGITUDINAL BARS IN TOP OF SLAB, SEE "B BAR LAYOUT" SHEET.

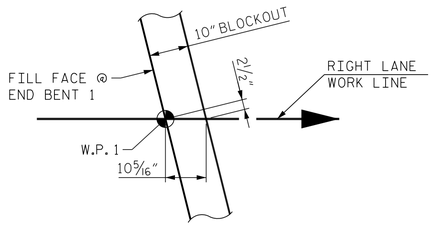

DETAIL "A"

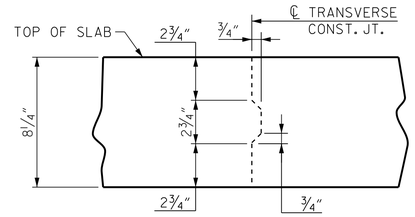

TRANSVERSE CONSTRUCTION JOINT DETAIL

REINFORCING STEEL IN SLAB NOT SHOWN.
LONGITUDINAL REINFORCING STEEL SHALL BE CONTINUOUS THRU JOINT.

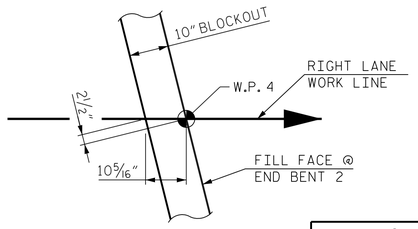

DETAIL "B"

DRAWN BY : D. H. CARTER DATE : FEB 2018
CHECKED BY : M. T. NEIHEISEL DATE : FEB 2018
DESIGN ENGINEER OF RECORD: M. T. NEIHEISEL DATE : FEB 2018

HDR | ICA
ICA Engineering, Inc.
555 Fayetteville St., Suite 900
Raleigh, NC 27601
NC License No: F-0258

NORTH CAROLINA PROFESSIONAL SEAL 43031 ENGINEER MATTHEW T. NEIHEISEL

DocuSigned by: Matt Neiheisel 2/20/2018
84E31BF9E30749E...

DOCUMENT NOT CONSIDERED FINAL UNLESS ALL SIGNATURES COMPLETED

PROJECT NO. B-5352
ROCKINGHAM COUNTY
STATION: P.O.T. 22+16.89 -L-
SHEET 1 OF 3

STATE OF NORTH CAROLINA
DEPARTMENT OF TRANSPORTATION
RALEIGH

SUPERSTRUCTURE

PLAN OF SPANS
A, B, & C

REVISIONS					SHEET NO.
BY:	DATE:	NO.	BY:	DATE:	S-9
		3			TOTAL SHEETS
		4			37

PLOT DRIVER: NCDOT STRUCTURES DEFAULT PLOTTER.plt PENTABLE: NCDOT STRUCTURES DEFAULT PEN.tbl
USER: dcarter DATE: 2/19/2018 TIME: 1:42:40 PM
FILE: ...\Structures\dgn\Final\CAD\0520