DocuSign Envelope ID: 4479135F-1C52-4071-ADD8-529771E96300

0012DEL_P28

PAVEMENT SCHEDULE	
C1	PROP. APPROX. 2" ASPHALT CONCRETE SURFACE COURSE, TYPE S9.5C, AT AN AVERAGE RATE OF 224 LBS. PER SQ. YD.
E1	PROP. APPROX. 5" ASPHALT CONCRETE BASE COURSE, TYPE B25.0C, AT AN AVERAGE RATE OF 570 LBS. PER SQ. YD.

HNTB NORTH CAROLINA, P.C.
343 E. Six Forks Road, Suite 200
Raleigh, North Carolina 27609
NC License No: C-1554

DATE: MARCH 16, 2018

PROJECT REFERENCE NO.	SHEET NO.
P-5705BA	2C
R/W SHEET NO.	

RAILROAD DESIGN ENGINEER: NORTH CAROLINA PROFESSIONAL SEAL 037992 ENGINEER COREY P. VERNIER — 3/19/2018

PAVEMENT DESIGN ENGINEER: NORTH CAROLINA PROFESSIONAL SEAL 022896 ENGINEER CLARK S. MORRISON — 3/21/2018

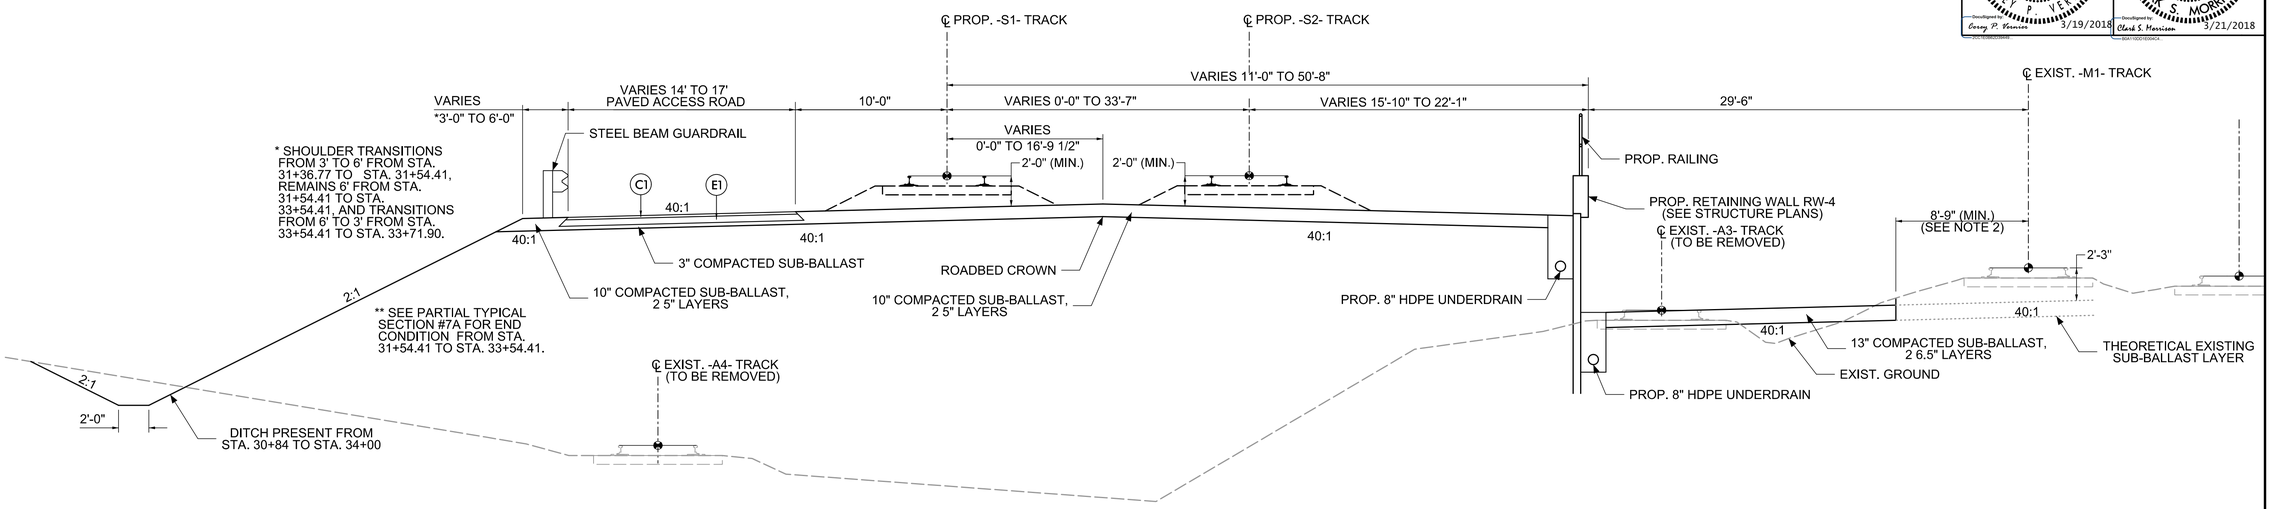

TYPICAL SECTION #7

-S1- STA. 30+84 TO STA. 35+77

NOTES:

1. THE TYPICAL SECTIONS TAKE PRECEDENCE OVER THE CROSS SECTIONS. CROSS SECTIONS ARE PROVIDED FOR REFERENCE ONLY.
2. DIMENSION SHOWN IS FOR BIDDING PURPOSES ONLY AND MUST BE COORDINATED WITH THE NORFOLK SOUTHERN REPRESENTATIVE PRIOR TO CONSTRUCTION. SEE 'EXCAVATION ADJACENT TO ACTIVE TRACK DETAIL' FOR REQUIREMENTS.

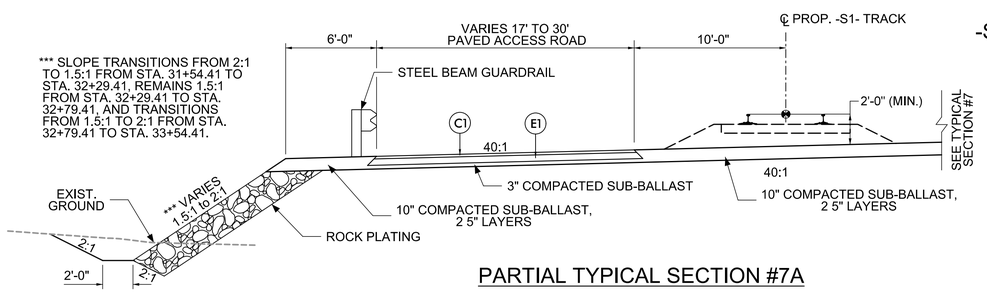

PARTIAL TYPICAL SECTION #7A

-S1- STA. 31+54.41 TO STA. 33+54.41

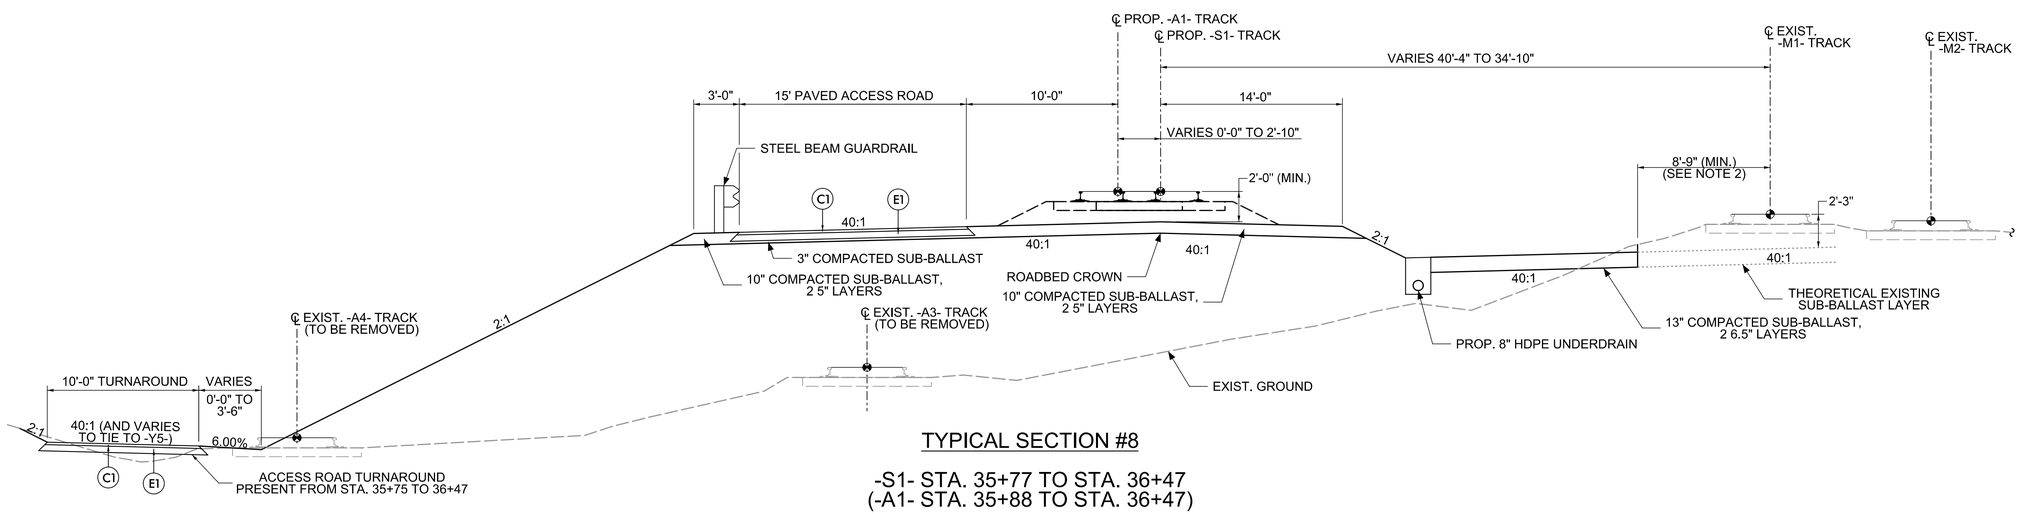

TYPICAL SECTION #8

-S1- STA. 35+77 TO STA. 36+47
(-A1- STA. 35+88 TO STA. 36+47)

3/19/2018
C:\Pw_pth\02C.dgn
HNTB