DocuSign Envelope ID: ABED1014-50AB-4B19-B479-01C7458A3C0B

PROJ. REFERENCE NO.	SHEET NO.
B-4448	TMP-2C

HDR Engineering, Inc. of the Carolinas
555 Fayetteville St, Suite 900 Raleigh, N.C. 27601
N.C.B.E.L.S. License Number: F-0116

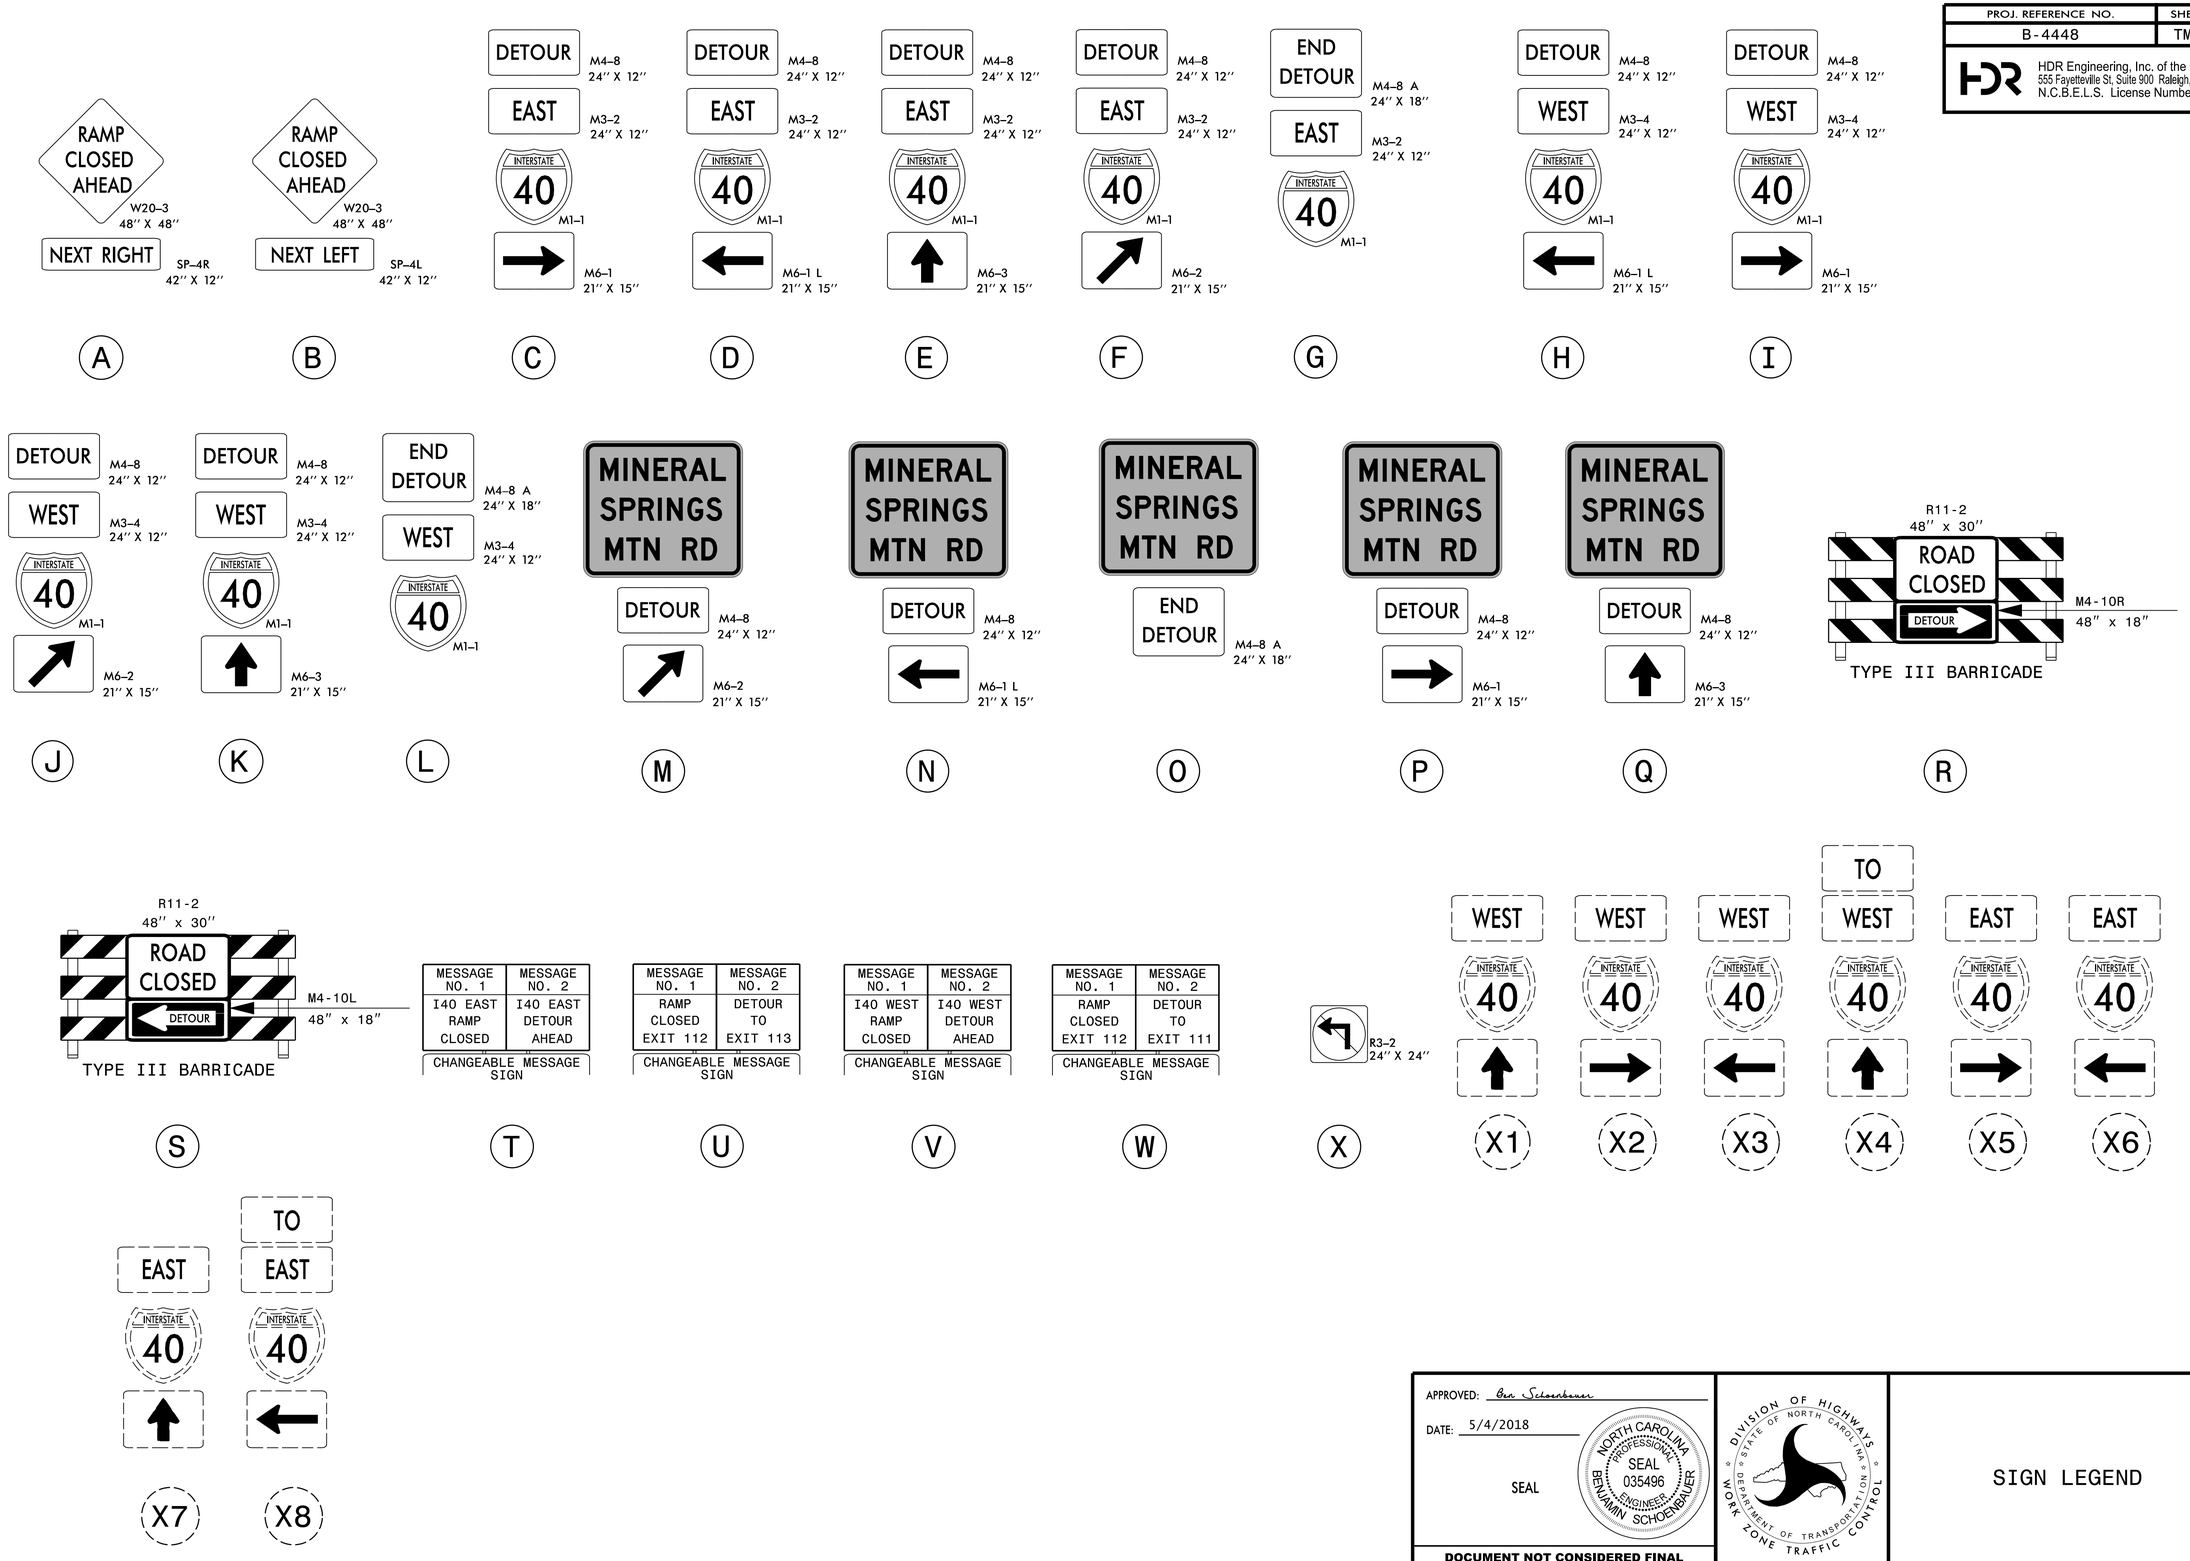

APPROVED: Ben Schoenbauer

DATE: 5/4/2018

SEAL

NORTH CAROLINA PROFESSIONAL SEAL 035496 ENGINEER BENJAMIN SCHOENBAUER

DIVISION OF HIGHWAYS · STATE OF NORTH CAROLINA · DEPARTMENT OF TRANSPORTATION · WORK ZONE TRAFFIC CONTROL

DOCUMENT NOT CONSIDERED FINAL UNLESS ALL SIGNATURES COMPLETED

SIGN LEGEND

REVISIONS

PLOT DRIVER: NCDOT_pdf_color_eng_50.plt PENTABLE: NCDOT_tcp.tbl
USER: JWILES DATE: 3/26/2018 TIME: 2:13:38 PM
FILE: pw:\\pwhdruseas01:HDR_US_East_01\Documents\3322\10001376\10070264\6.0_CAD_BIM\6.2_Work_In_Progress\Traffic\TrafficControl\TCP\B-4448_TC_TMP-2C.dgn