DocuSign Envelope ID: ABED1014-50AB-4B19-B479-01C7458A3C0B

PROJ. REFERENCE NO.	SHEET NO.
B-4448	TMP-2F

HDR Engineering, Inc. of the Carolinas
555 Fayetteville St, Suite 900 Raleigh, N.C. 27601
N.C.B.E.L.S. License Number: F-0116

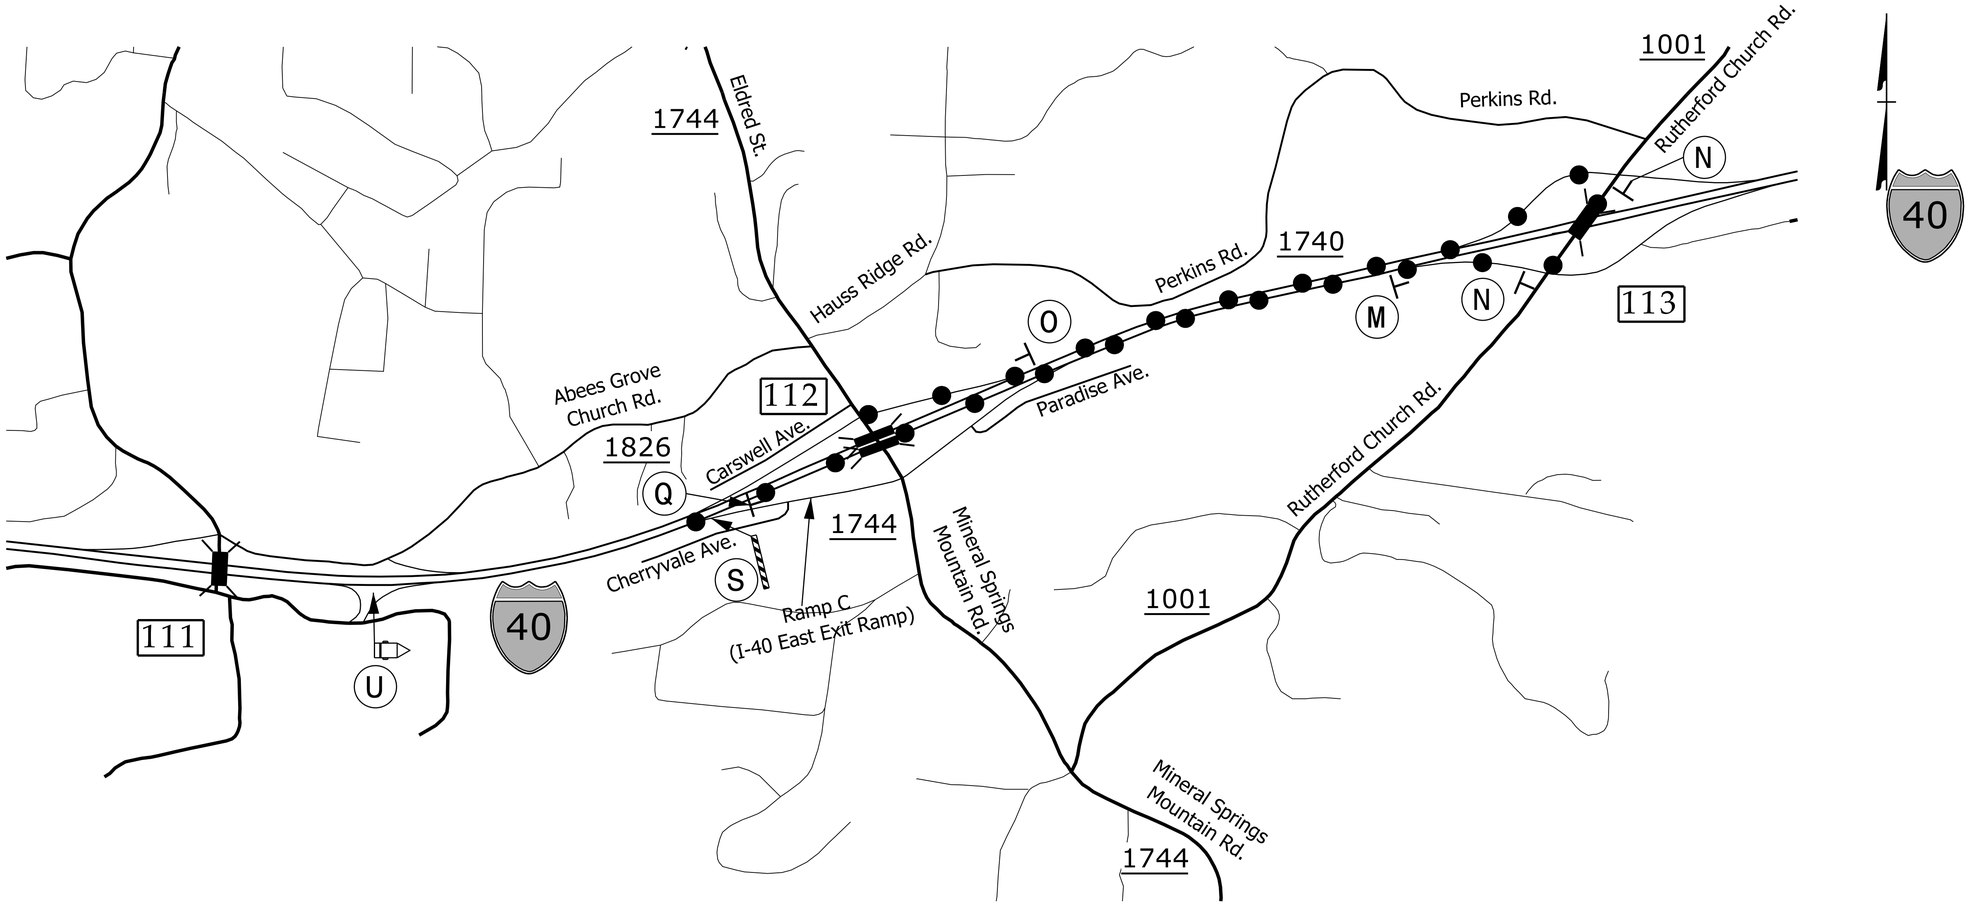

NOTES:
-SEE RSD 1101.03, SHEET 2 OF 9 FOR ADDITIONAL NOTES AND DETAILS
-SEE SHEET TMP-2C FOR SIGN LEGEND

DETOUR ROUTE

APPROVED: Ben Schoenbauer

DATE: 5/4/2018

SEAL

NORTH CAROLINA PROFESSIONAL SEAL 035496 ENGINEER BENJAMIN SCHOENBAUER

DOCUMENT NOT CONSIDERED FINAL UNLESS ALL SIGNATURES COMPLETED

DIVISION OF HIGHWAYS STATE OF NORTH CAROLINA DEPARTMENT OF TRANSPORTATION WORK ZONE TRAFFIC CONTROL

RAMP C CLOSURE
OFF-SITE DETOUR

REVISIONS

PLOT DRIVER: NCDOT_pdf_color_eng_50.plt PENTABLE: NCDOT_tcp.tbl
USER: JWILES DATE: 3/26/2018 TIME: 2:14:04 PM
FILE: pw:\\pwhdruseas01:HDR_US_East_01\Documents\3322\10001376\10070264\6.0_CAD_BIM\6.2_Work_In_Progress\Traffic\TrafficControl\TCP\B-4448_TC_TMP-2F.dgn