PROJECT REFERENCE NO.	SHEET NO.
U-5169	UO-5
THIS SHEET CORRESPONDS TO RDY-8	

UTILITIES BY OTHERS

NOTE:
ALL UTILITY WORK SHOWN ON THIS SHEET WILL BE DONE BY OTHERS. NO PAYMENT WILL BE MADE TO THE CONTRACTOR FOR UTILITY WORK SHOWN ON THIS SHEET.

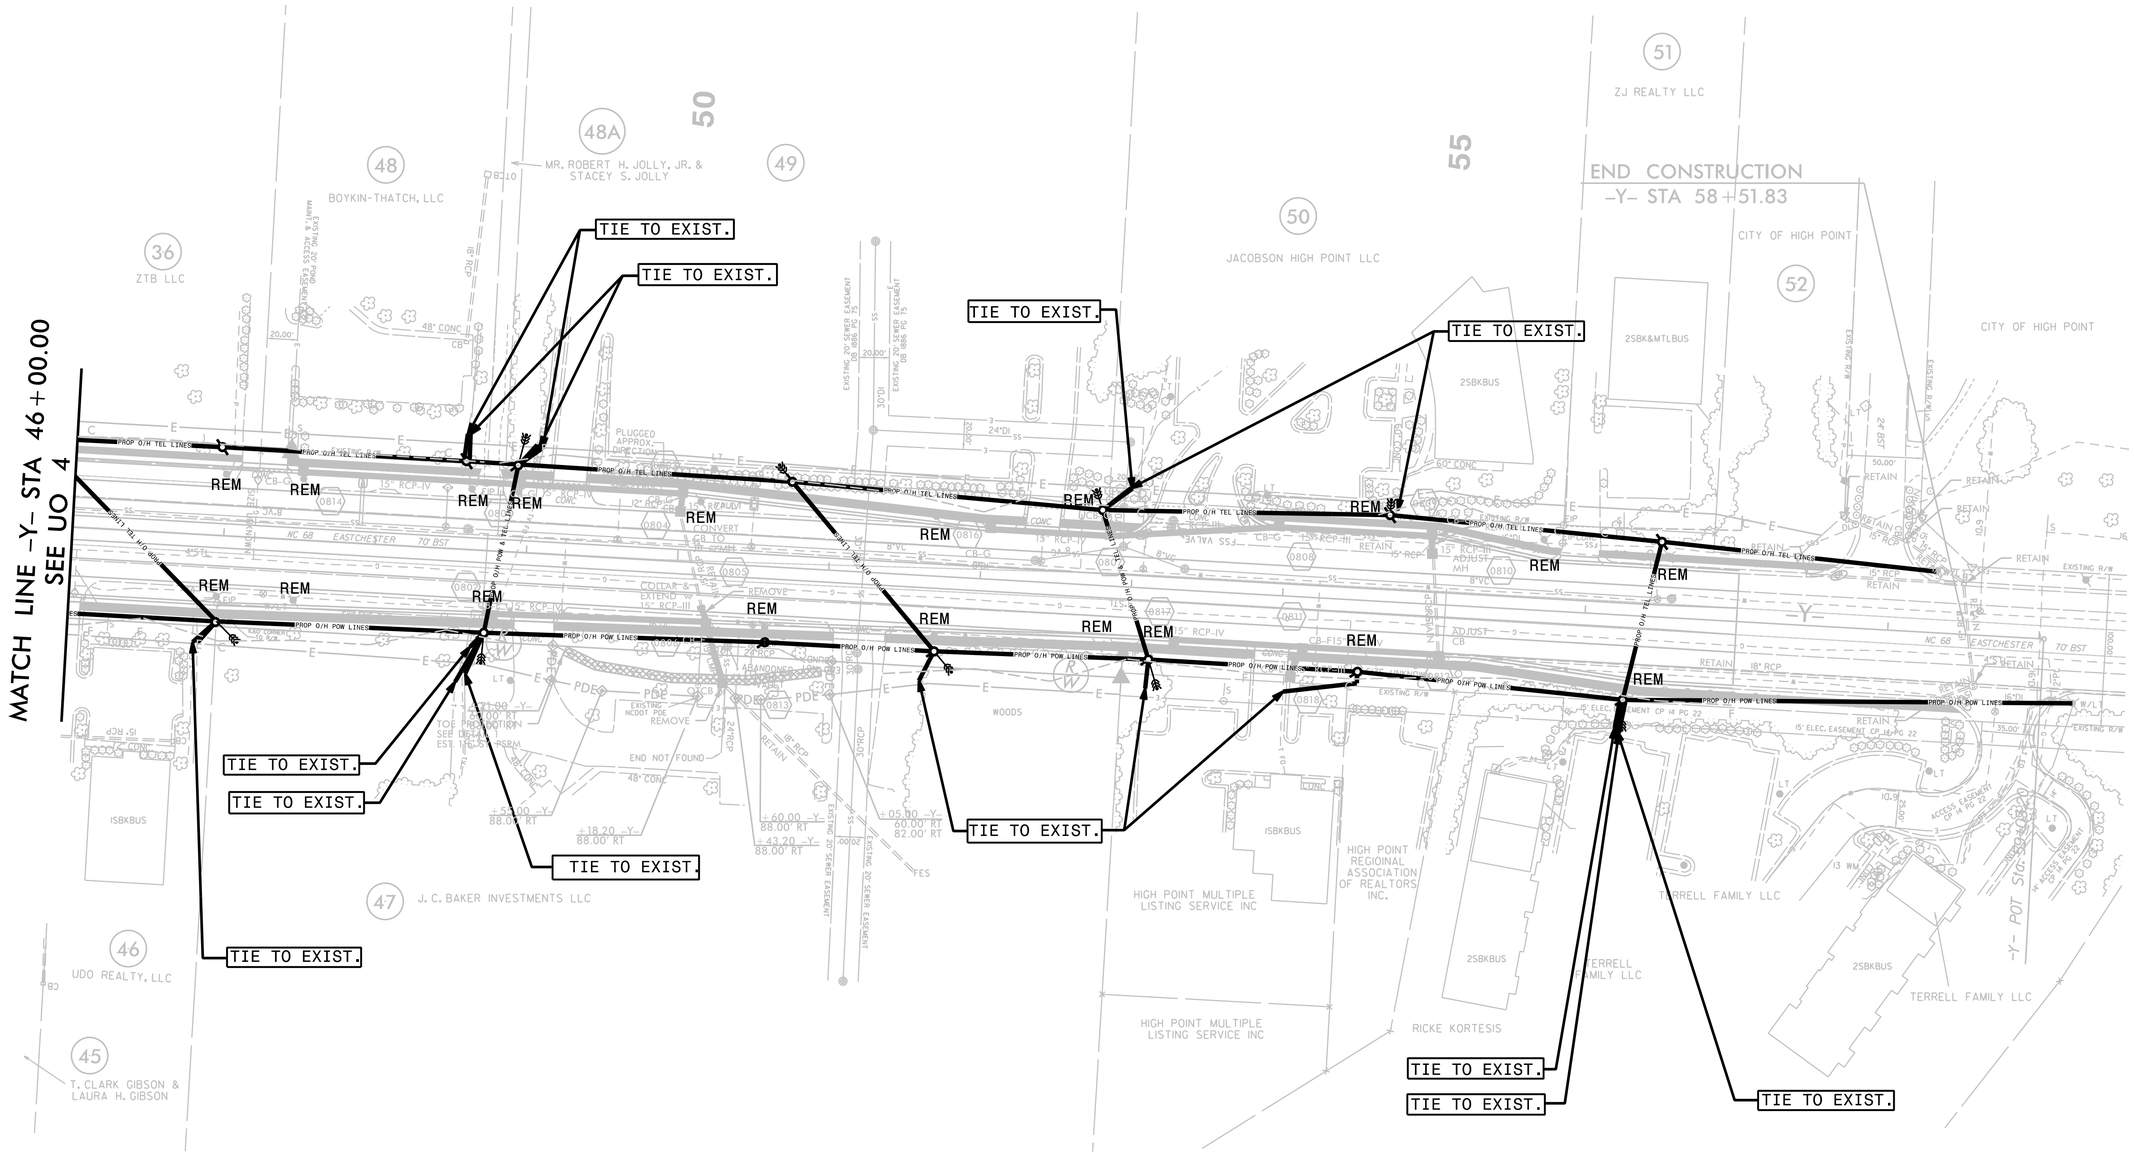

8/17/99