PROJECT REFERENCE NO.	SHEET NO.
W-5601EV	EC-22/CONST.10
R/W SHEET NO.	
ROADWAY DESIGN ENGINEER	HYDRAULICS ENGINEER

Stantec
Stantec Consulting Services Inc.
801 Jones Franklin Road
Suite 300
Raleigh, NC 27606
Tel. (919) 851-6866
Fax. (919) 851-7024
www.stantec.com
License No. F-0672

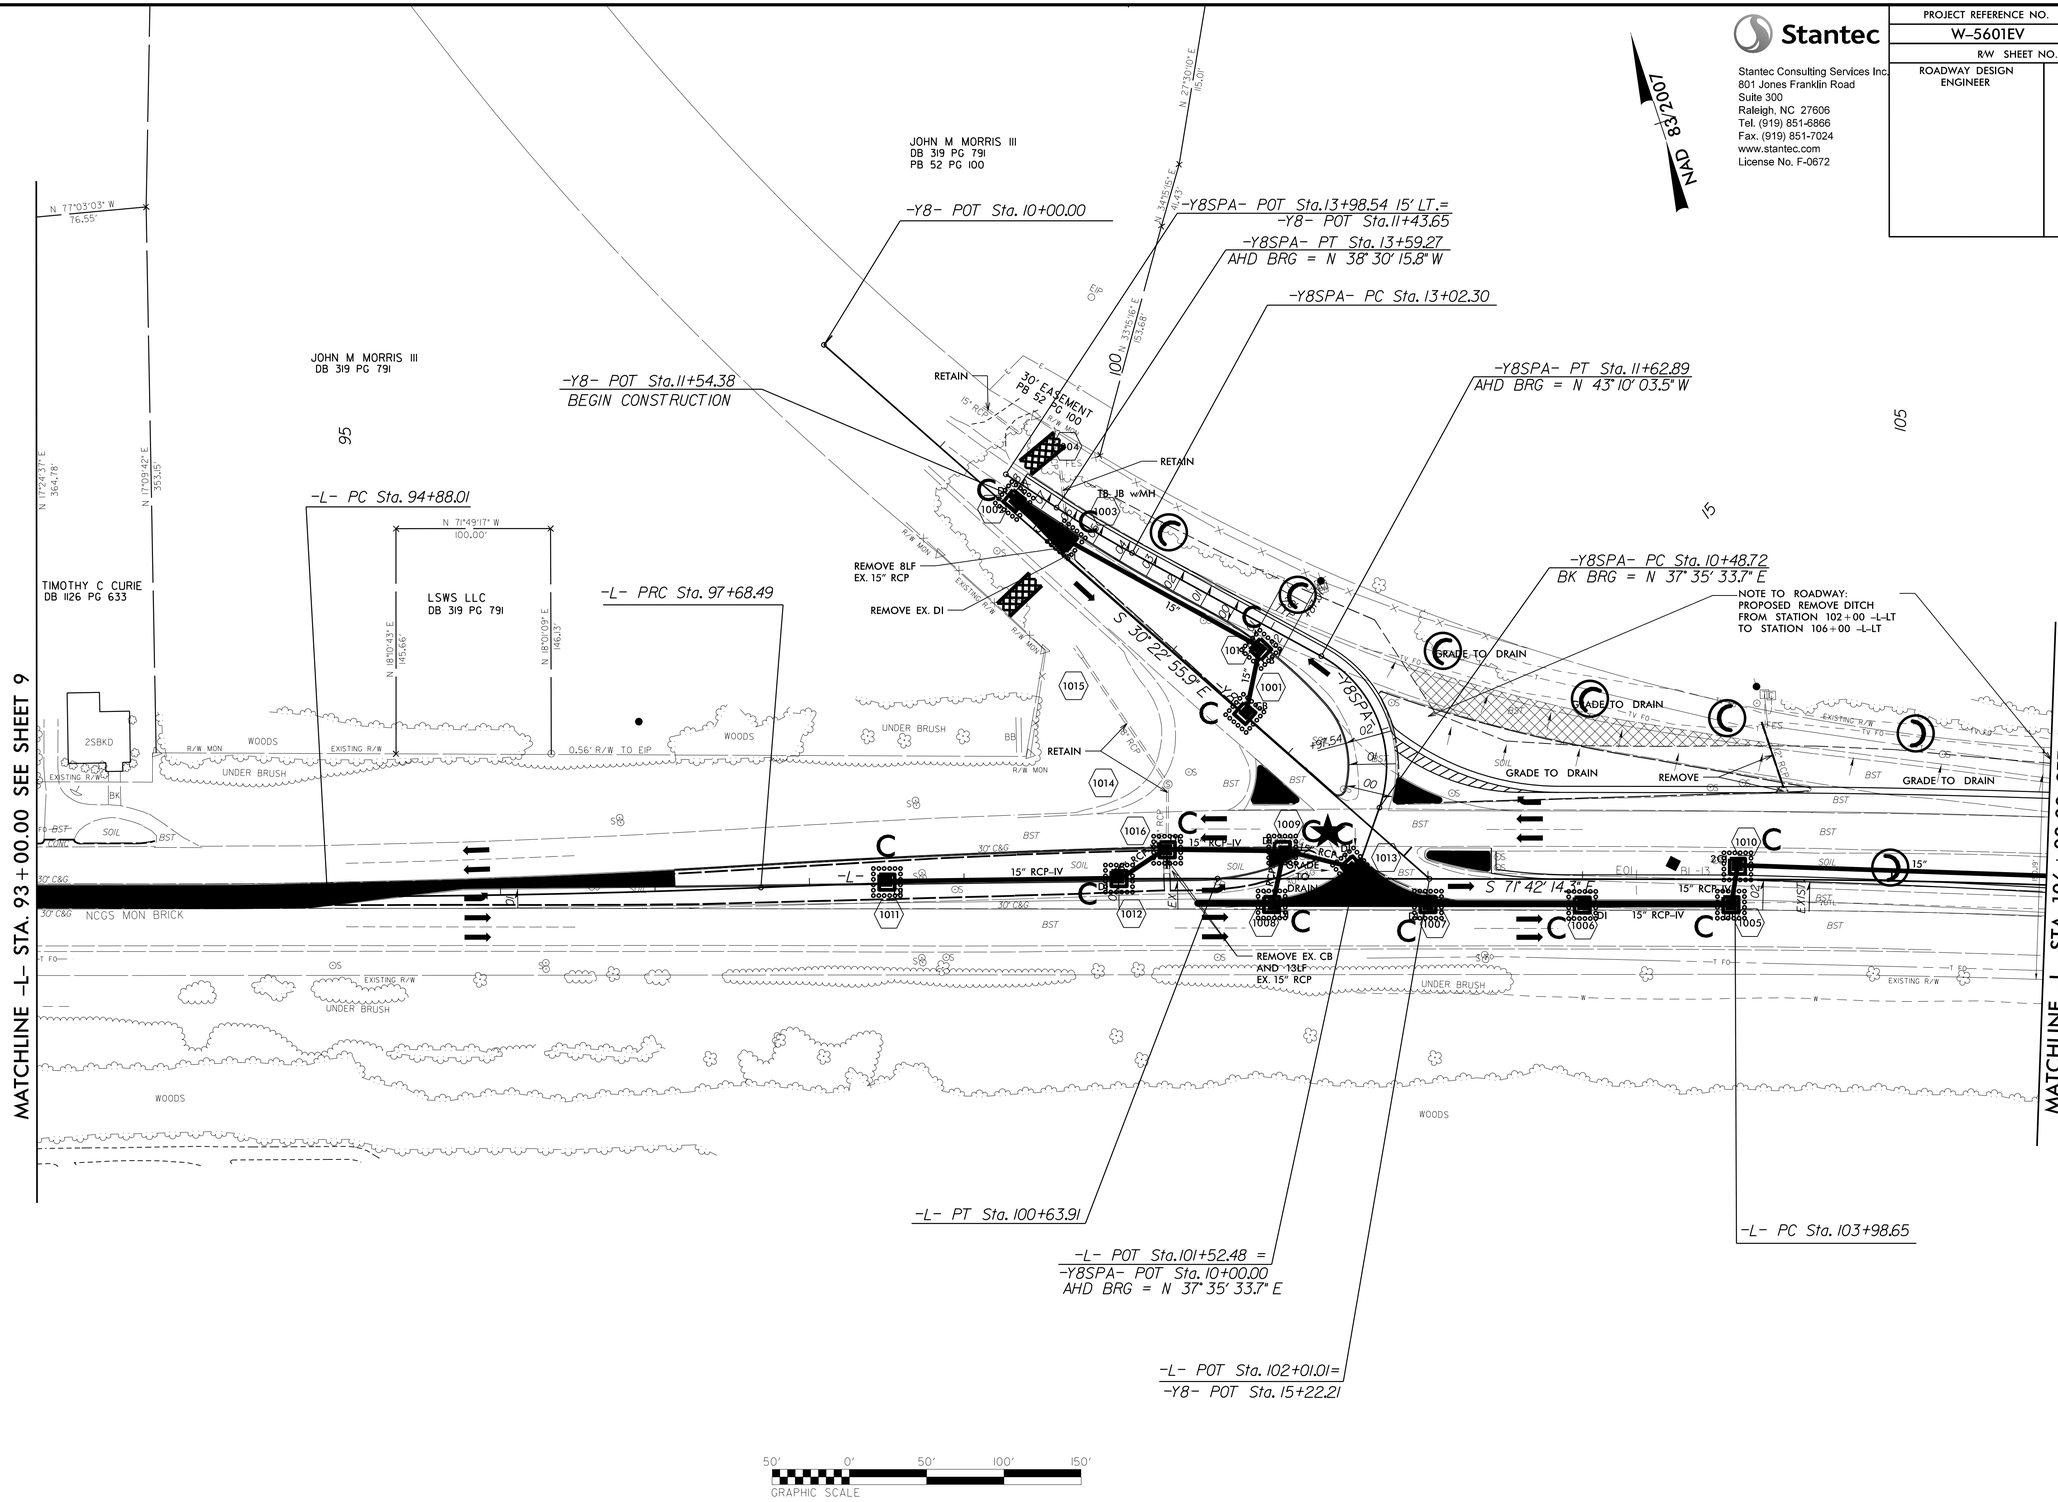

★ PROPOSED SIGNAL

FINAL GRADE PLAN

REVISIONS

8/17/99

$$$$$SYSTIME$$$$$
$$$$$USERNAME$$$$$