FINAL GRADE PLAN

PROJECT REFERENCE NO.	SHEET NO.
W-5601EV	EC-27/CONST.15
R/W SHEET NO.	
ROADWAY DESIGN ENGINEER	HYDRAULICS ENGINEER

Stantec
Stantec Consulting Services Inc.
801 Jones Franklin Road
Suite 300
Raleigh, NC 27606
Tel. (919) 851-6866
Fax. (919) 851-7024
www.stantec.com
License No. F-0672

NAD 83/2007

GRAPHIC SCALE 50' 0' 50' 100' 150'

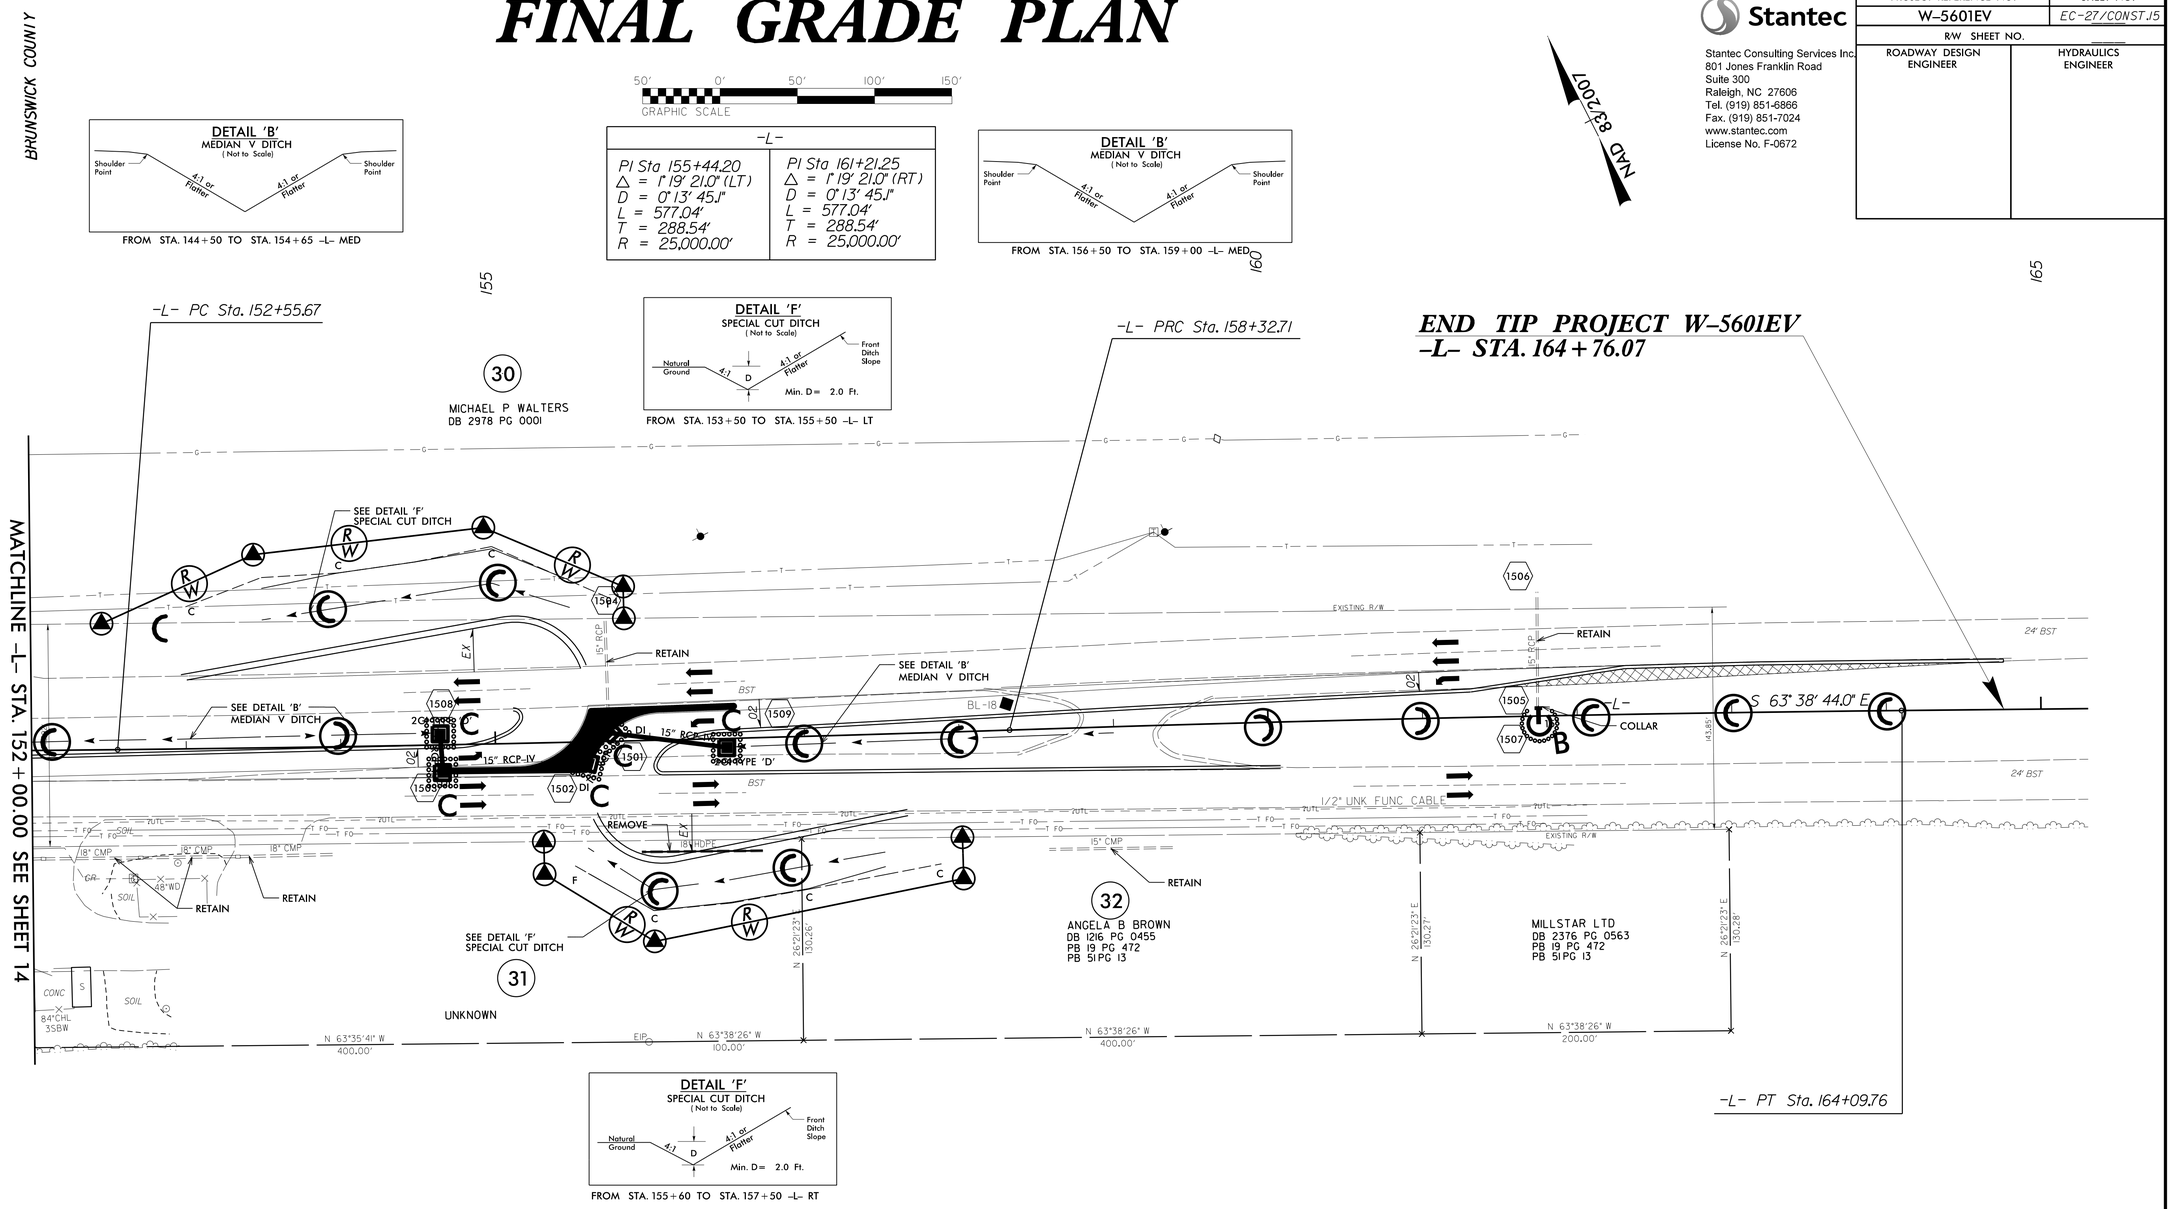

DETAIL 'F'
SPECIAL CUT DITCH
(Not to Scale)
Natural Ground
Front Ditch Slope
Min. D= 2.0 Ft.
FROM STA. 155+60 TO STA. 157+50 -L- RT

REVISIONS

8/17/99