DOCUMENT NOT CONSIDERED FINAL UNTIL ALL SIGNATURES ARE COMPLETED

PROJECT REFERENCE NO.	SHEET NO.
U-4405	UC-10

DESIGNED BY: AMH
DRAWN BY: AMH/AB
CHECKED BY: AMH
APPROVED BY: MWF
REVISED:

NORTH CAROLINA DEPARTMENT OF TRANSPORTATION
UTILITIES ENGINEERING SEC.
PHONE:(919)707-6690
FAX:(919)250-4151

8/8/2018
NORTH CAROLINA PROFESSIONAL ENGINEER SEAL 025490 MARK W. FISHER
Mark W. Fisher
UTILITY CONSTRUCTION PLANS ONLY

UTILITY CONSTRUCTION

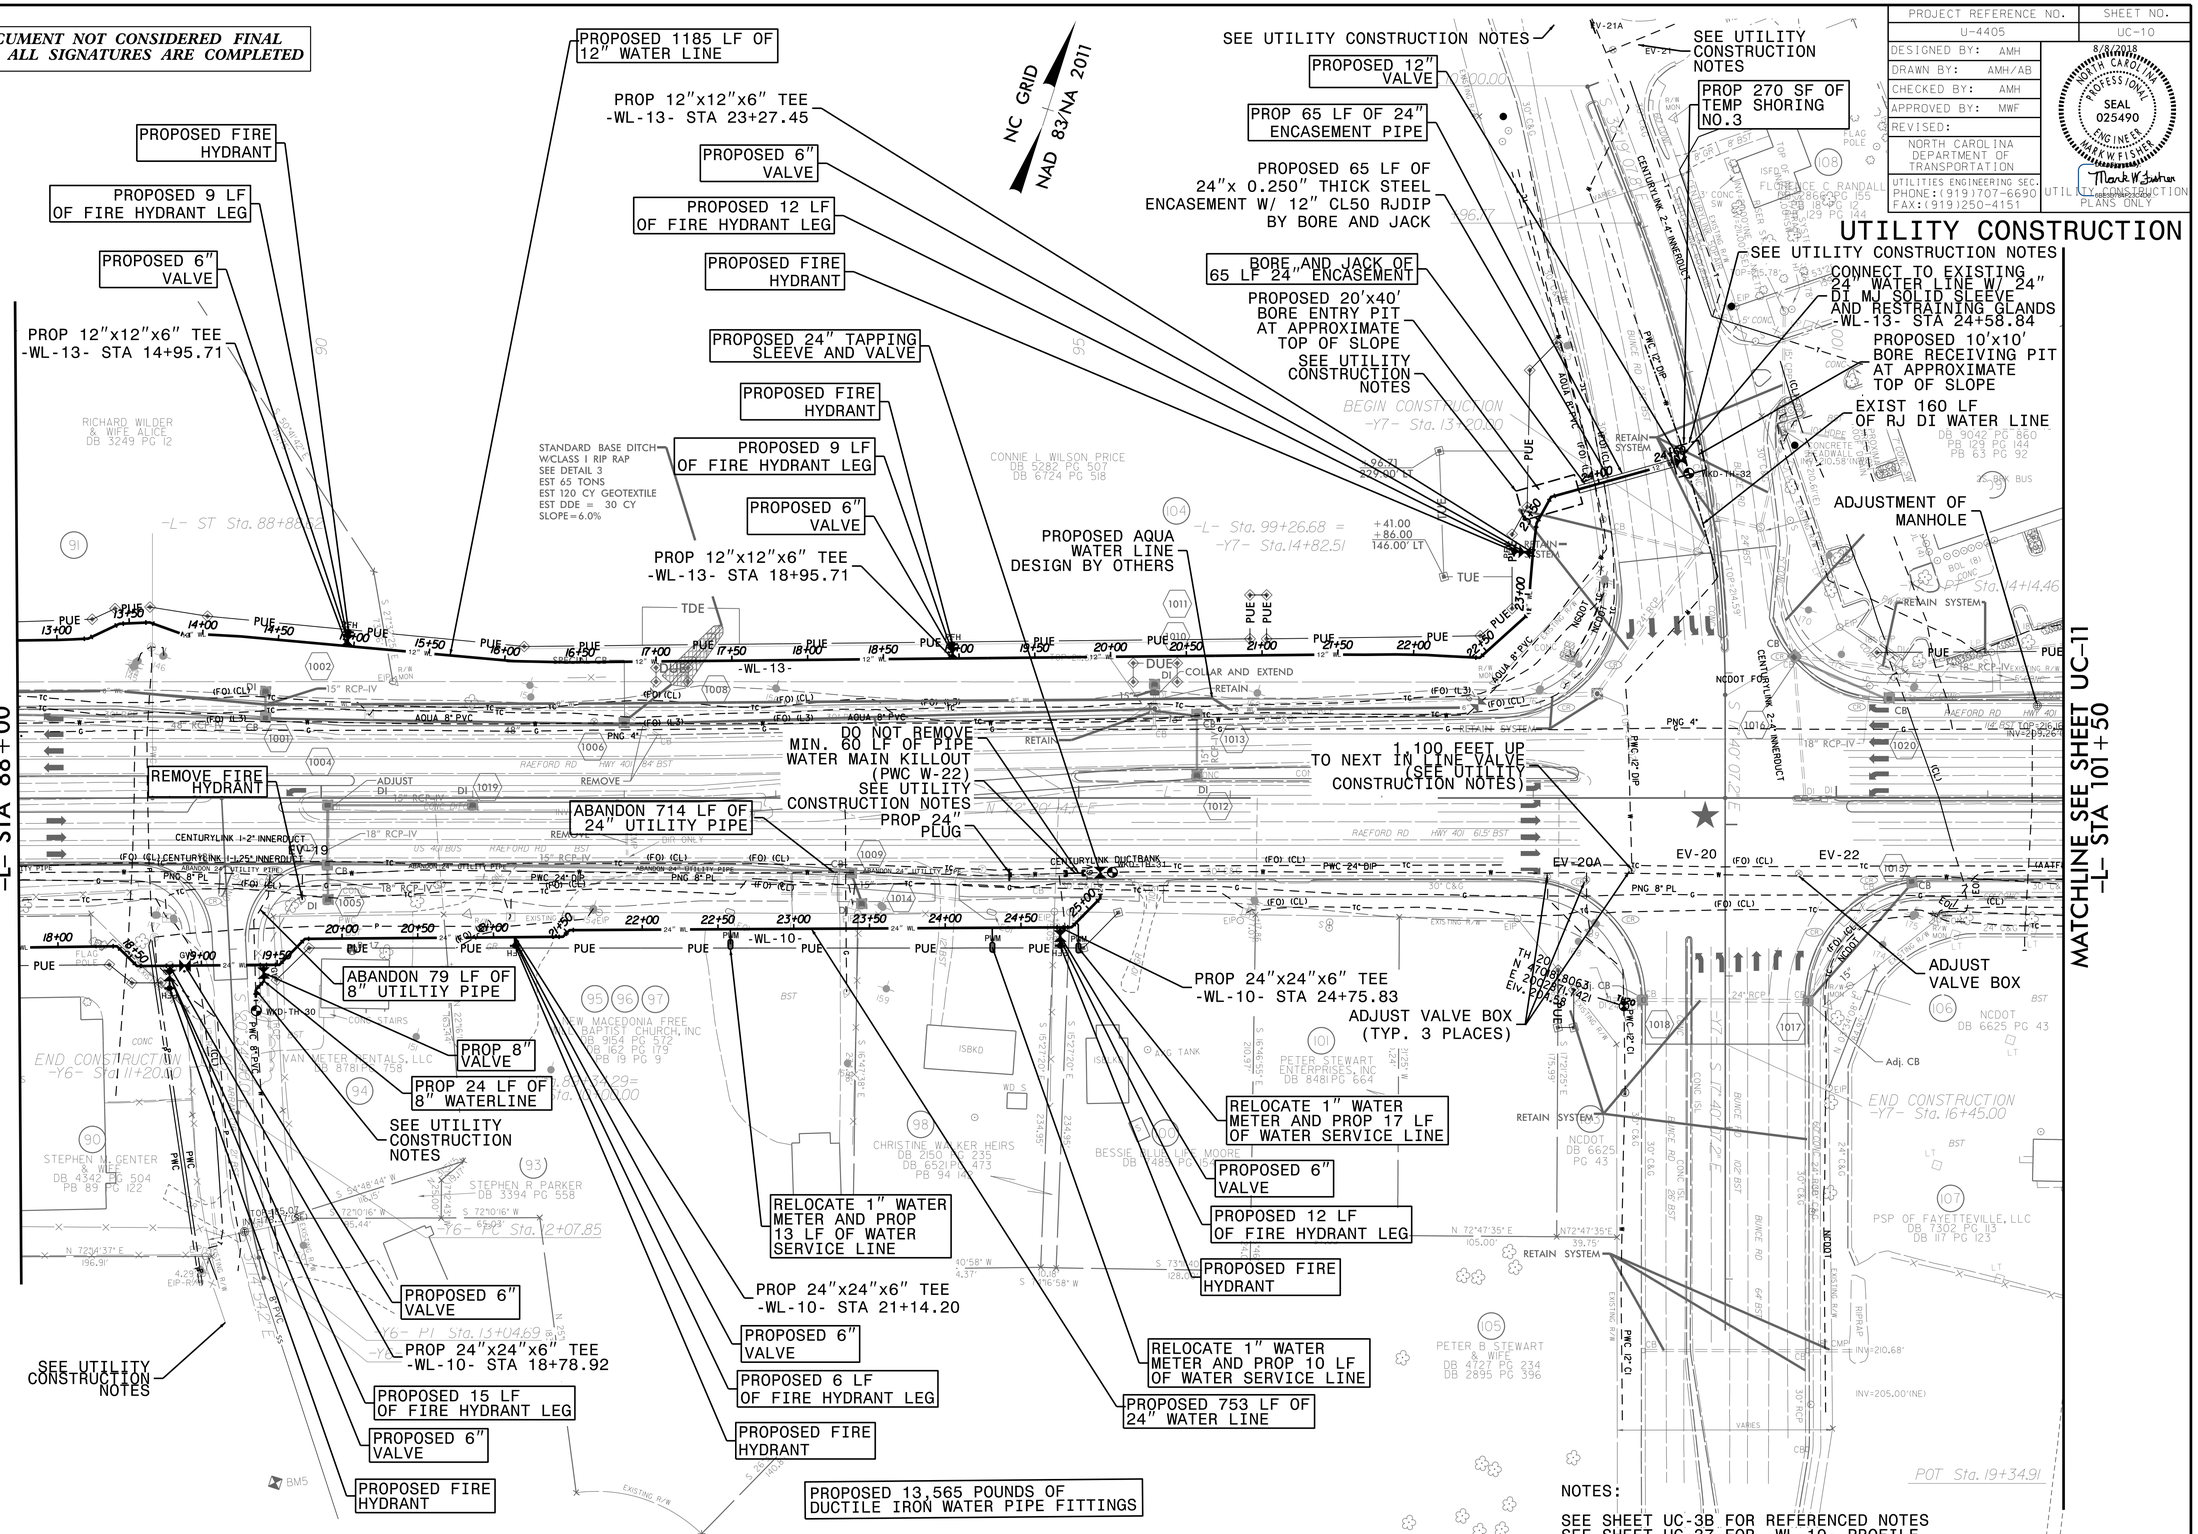

NOTES:

SEE SHEET UC-3B FOR REFERENCED NOTES
SEE SHEET UC-37 FOR -WL-10- PROFILE
SEE SHEET UC-38 AND UC-39 FOR -WL-13- PROFILE

5/14/99

07-AUG-2018 10:34
L:\Projects\Fayetteville Public Works Commission\20150177.00RA Raeford Road NCDOT U 4405\CADD\NCDOT PLANS\Utilities\Engineering\UC\Proj\u4405_ut_rdy10_uc10_psh.dgn
abierrodo