DOCUMENT NOT CONSIDERED FINAL
UNTIL ALL SIGNATURES ARE COMPLETED

PROJECT REFERENCE NO.	SHEET NO.
U-4405	UC-58

DESIGNED BY: AMH
DRAWN BY: AMH/AB
CHECKED BY: AMH
APPROVED BY: MWF
REVISED:

NORTH CAROLINA DEPARTMENT OF TRANSPORTATION
UTILITIES ENGINEERING SEC.
PHONE:(919)707-6690
FAX:(919)250-4151

NORTH CAROLINA PROFESSIONAL SEAL 025490 ENGINEER MARK W. FISHER

UTILITY CONSTRUCTION PLANS ONLY

UTILITY CONSTRUCTION

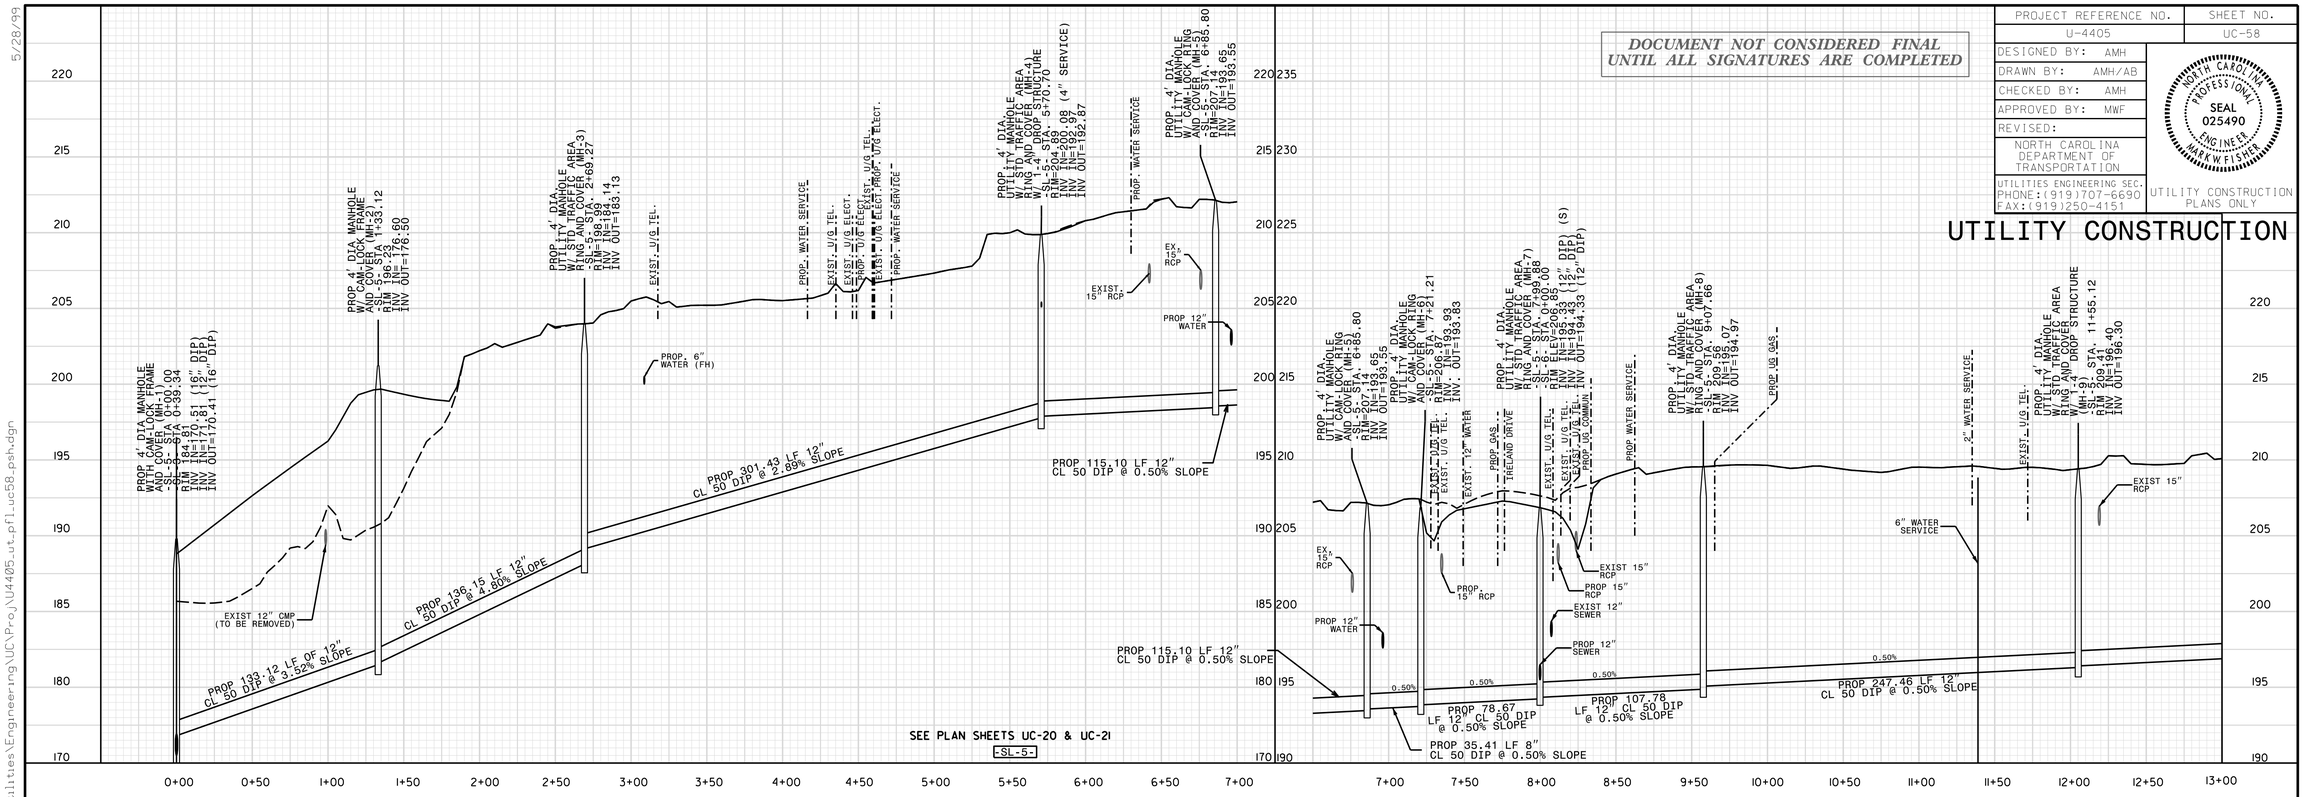

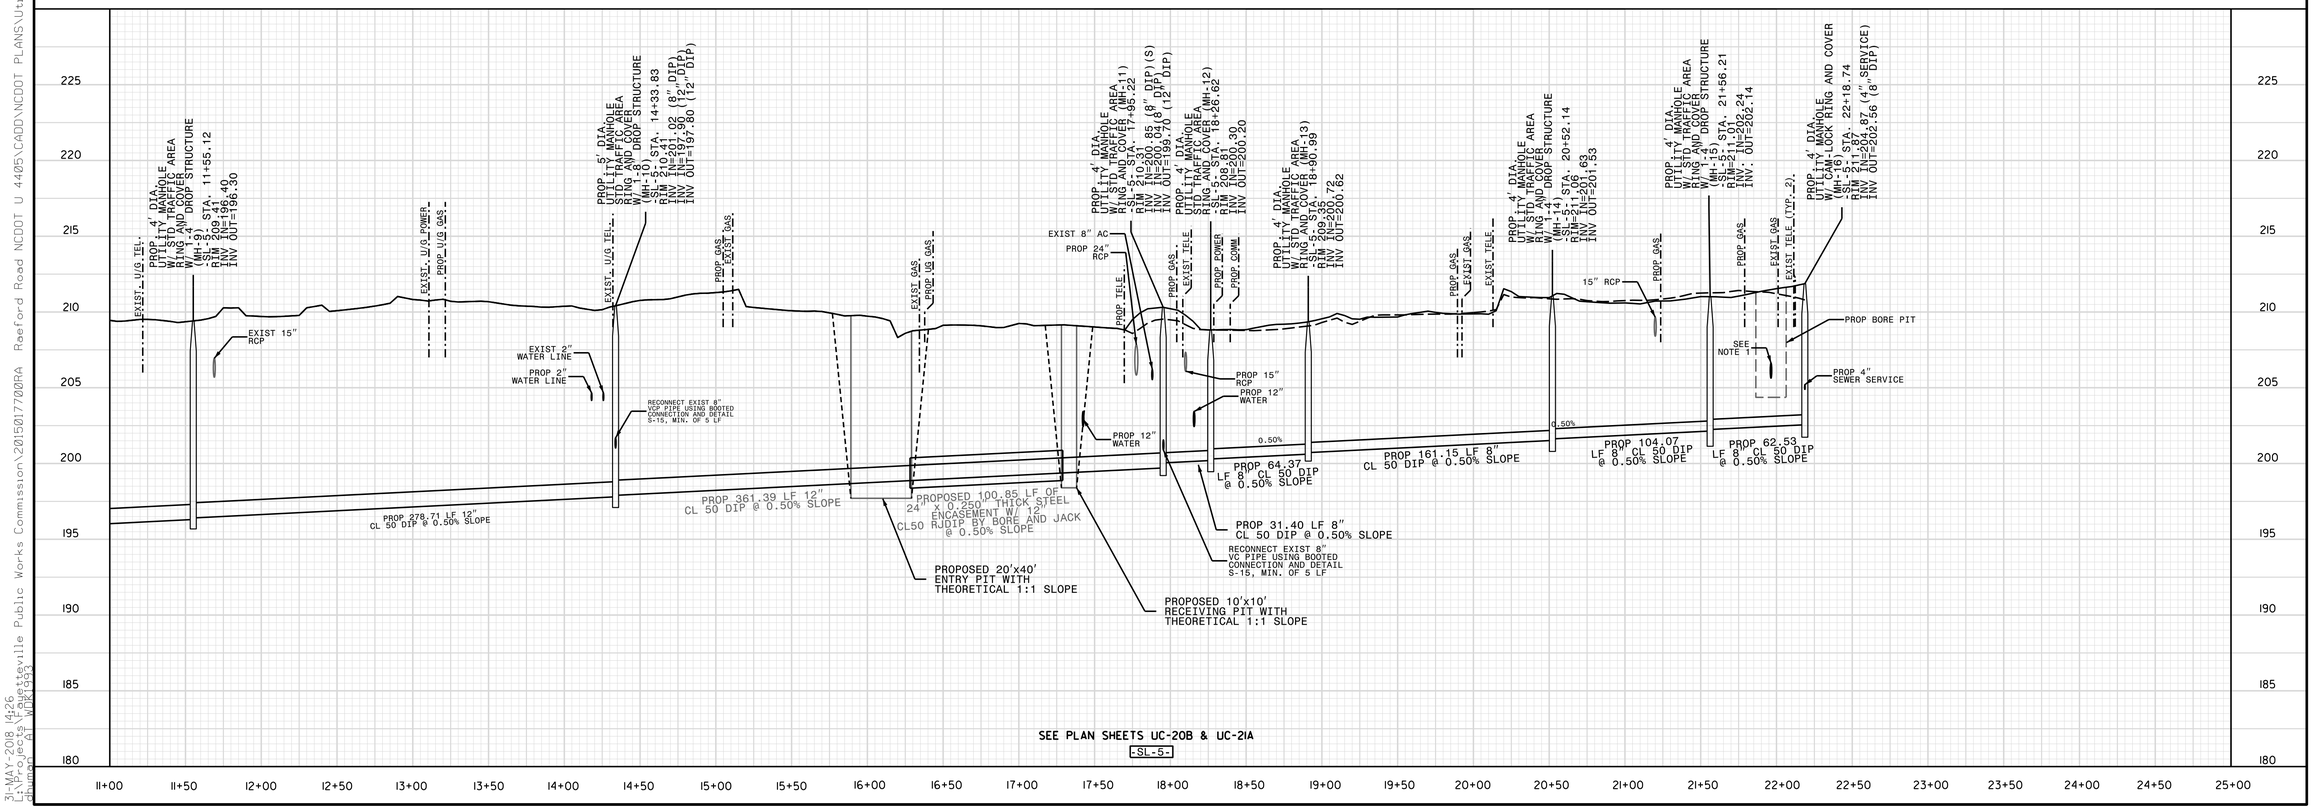

31-MAY-2018 14:26
I:\NCDOT Projects\Fayetteville Public Works Commission\20150177000RA Raeford Road NCDOT U 4405\CADD\NCDOT PLANS\Utilities\Engineering\UC\Pro\U4405_ut_pfl_uc58_psh.dgn
chwang