Kimley»Horn ©2018
421 FAYETTEVILLE STREET, SUITE 600
RALEIGH, N.C. 27601. NC LICENSE #F-0102

PROJECT REFERENCE NO.	SHEET NO.
U-5725/R-3822	2B-1
R/W SHEET NO.	

ROADWAY DESIGN ENGINEER

NORTH CAROLINA PROFESSIONAL SEAL 029876 ENGINEER
Digitally signed by Matthew S. West
ACT1A1000 Date: 2018.07.02 08:57:00 -04'00'
7/2/2018

DOCUMENT NOT CONSIDERED FINAL UNLESS ALL SIGNATURES COMPLETED

REVISIONS

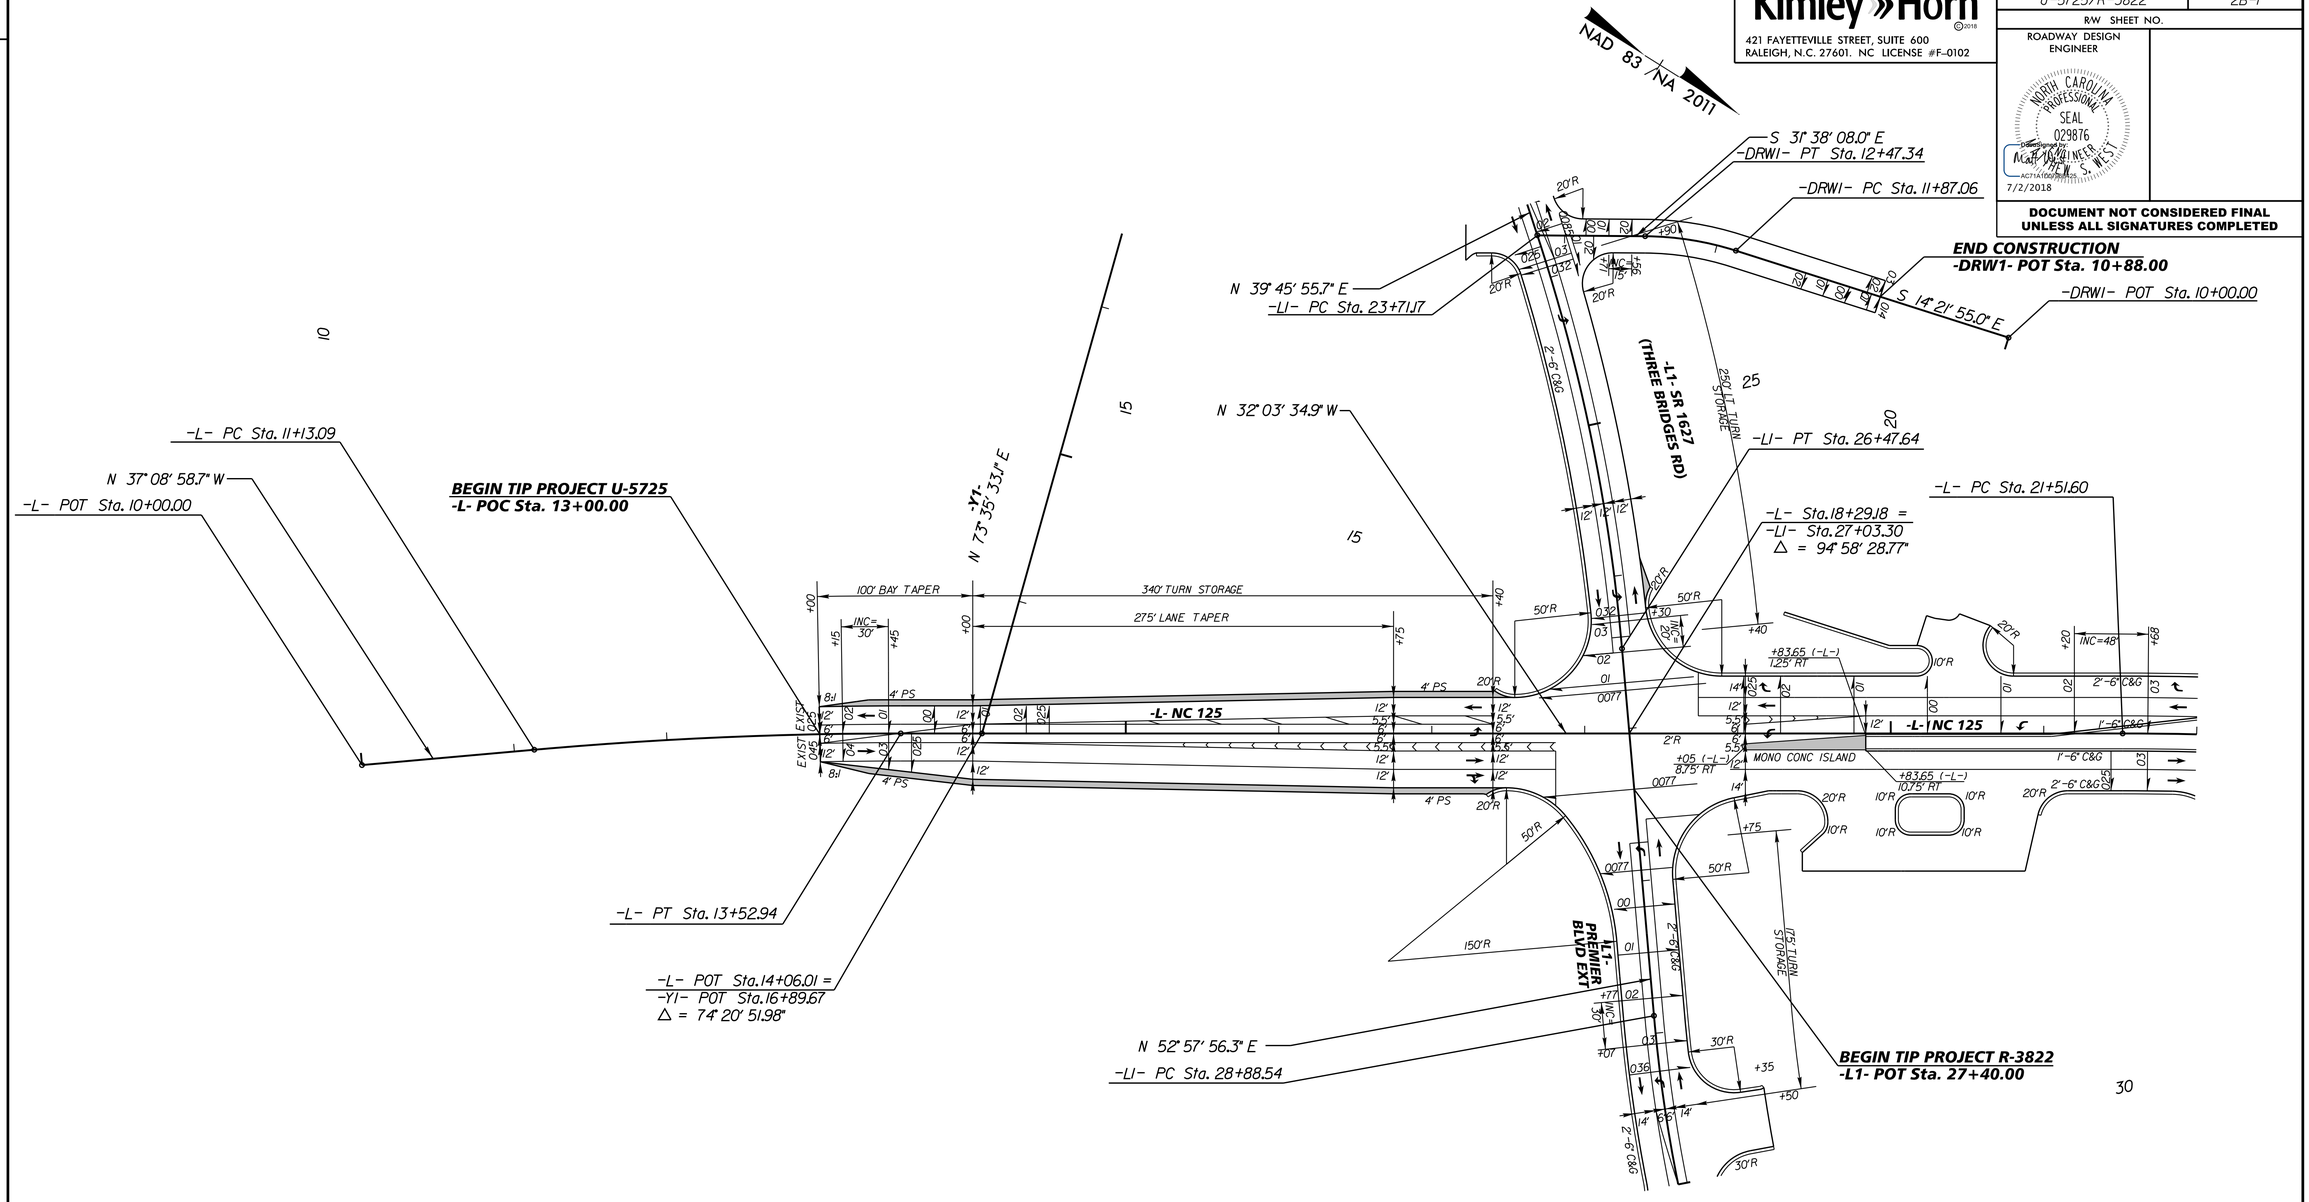

SEE SHEET NO. 4 FOR PLAN

2017 ADT / 2040 ADT	-L1- SR 1627 (THREE BRIDGES RD)	DHV = 10% DIR = 55% TTST = 1% DUAL = 2%
-L- NC 125 DHV = 10% DIR = 55% TTST = 1% DUAL = 2%	9600 / 15100 1000 / 1400 1800 / 2200 10400 / 14400 0 / 2100 0 / 600 0 / 3000	-L- NC 125 DHV = 9% DIR = 60% TTST = 1% DUAL = 2%
	-L1- PREMIER BLVD EXT DHV = 8% DIR = 60% TTST = 1% DUAL = 2%	

7/2/2018