DocuSign Envelope ID: 35A87935-945D-45DC-9807-7EB93D03FDFB

PROJECT REFERENCE NO.	SHEET NO.
U-5725/R-3822	2C-5

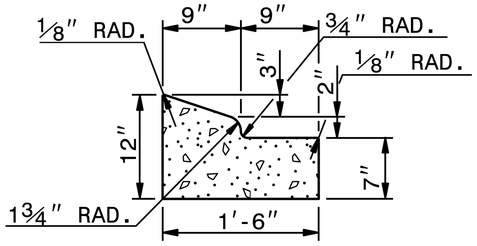

1′-6″ CURB AND GUTTER

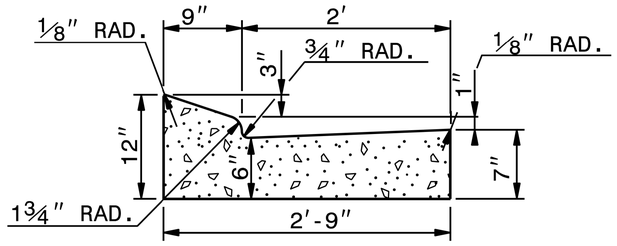

2′-9″ CURB AND GUTTER

NOTE: SEE STD. DWG. 846.01 FOR ADDITIONAL CURB AND GUTTER INFORMATION.

SEE ROADWAY PLANS FOR LOCATION OF CURB TRANSITION.

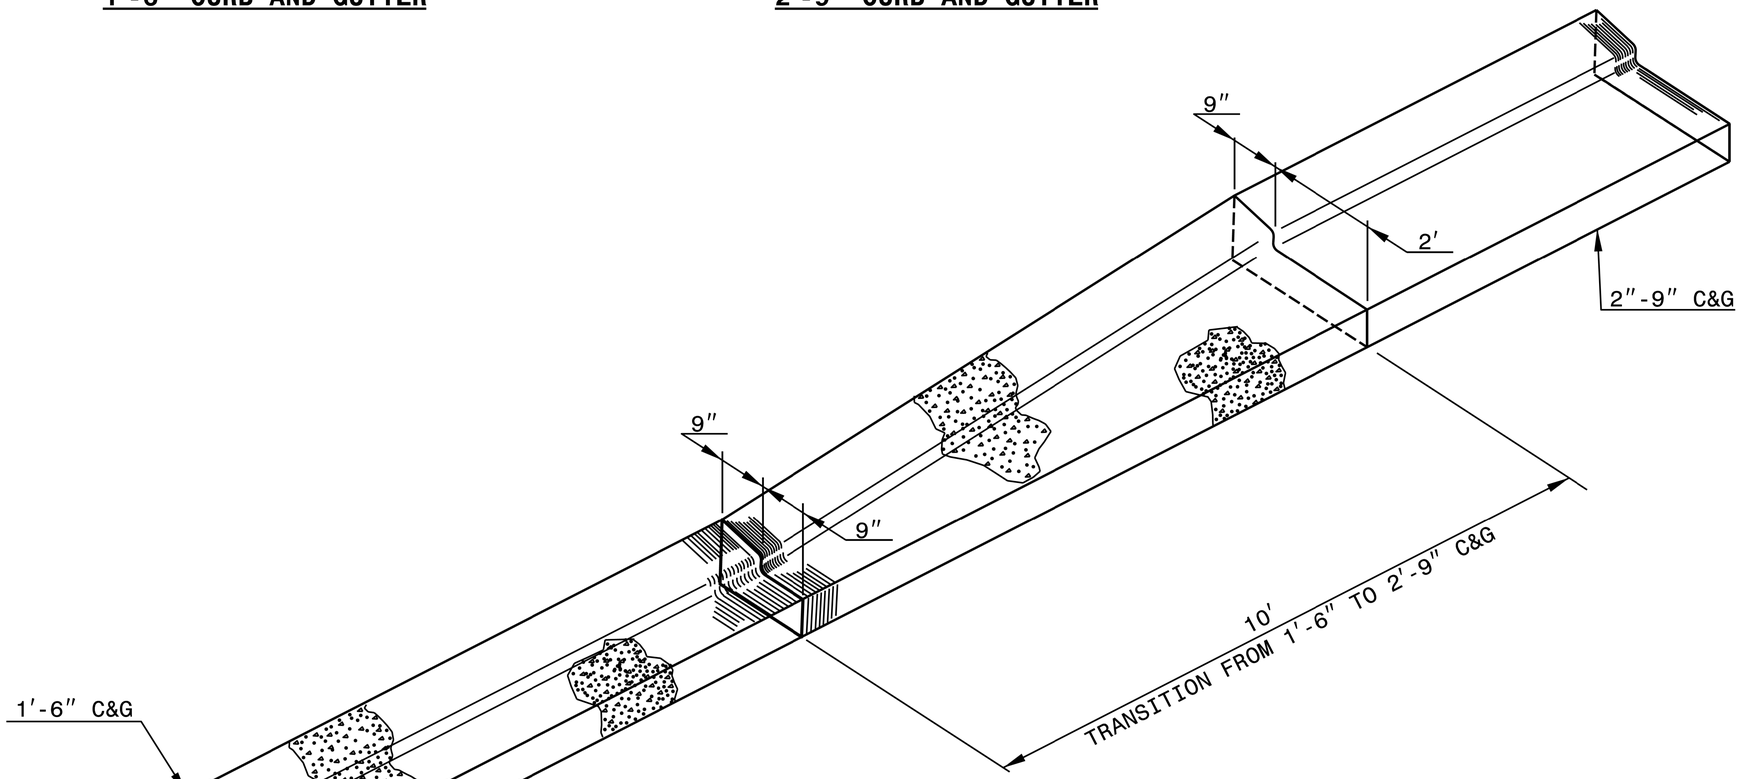

ISOMETRIC VIEW OF TRANSITIONING CURB & GUTTER

6/29/2018

NORTH CAROLINA PROFESSIONAL SEAL 022966 ENGINEER JOEL S. HOWERTON

DocuSigned by: 873F3D17DCDC45F...

DOCUMENT NOT CONSIDERED FINAL UNLESS ALL SIGNATURES COMPLETED

CONTRACT STANDARDS AND DEVELOPMENT UNIT
Office 919-707-6950 FAX 919-250-4119

DETAIL OF 1′-6″ TO 2′-9″ CURB & GUTTER TRANSITION SECTION

ORIGINAL BY:	T.S.SPELL	DATE:	NOV. 26, 2001
MODIFIED BY:	T.S.SPELL	DATE:	FEB. 12, 2007
CHECKED BY:		DATE:	
FILE SPEC.:	usr/eric/details/stand/cgtransit.dgn		

6/10/93

$$$$SYSTIME$$$$
$$$$USERNAME$$$$