DocuSign Envelope ID: 8AB3D3C0-66D6-41D9-8A91-678F9D16D481

PROJ. REFERENCE NO.	SHEET NO.
U-5725/R-3822	TMP-17

PHASE 2
SECTION L-L
STA. 10+00.00

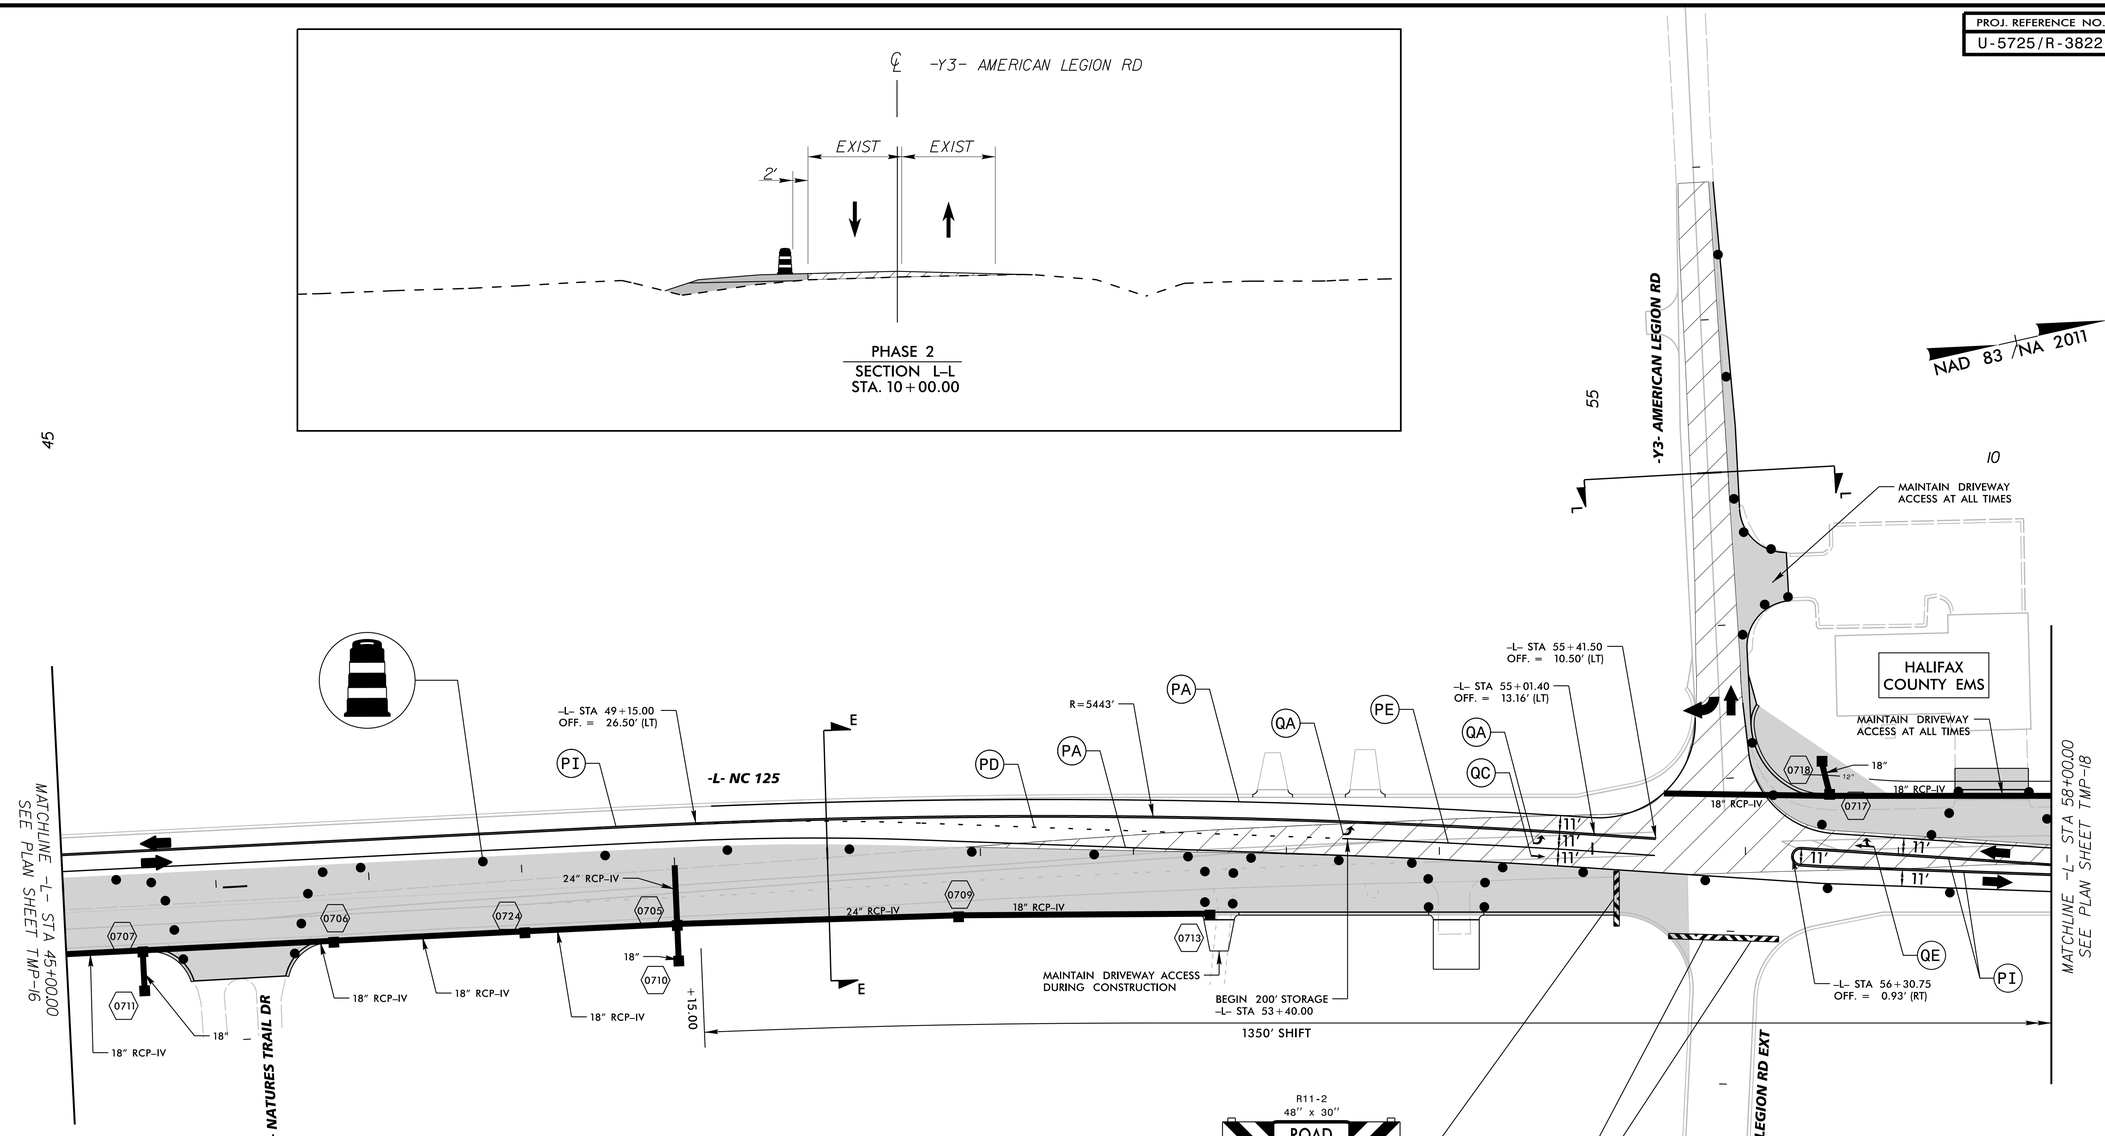

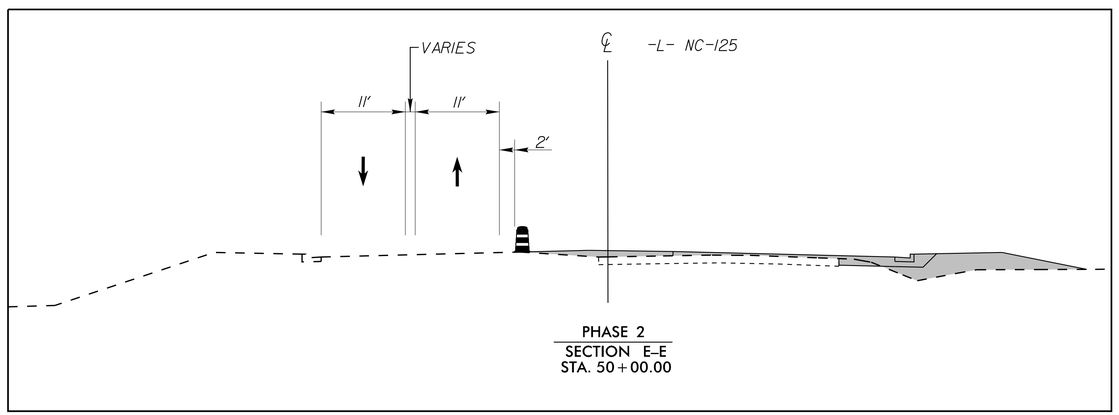

PHASE 2
SECTION E-E
STA. 50+00.00

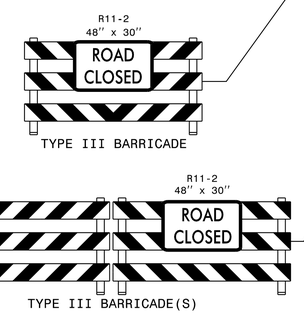

WORK AREA

PAVEMENT REMOVAL

WEDGING

Kimley»Horn

APPROVED: DocuSigned by: David Shinbara DATE: 7/5/2018

NORTH CAROLINA PROFESSIONAL SEAL 046269 ENGINEER DAVID A. SHINBARA

DIVISION OF HIGHWAYS STATE OF NORTH CAROLINA DEPARTMENT OF TRANSPORTATION WORK ZONE TRAFFIC CONTROL

PHASE 2 TRAFFIC CONTROL DETAILS

K:\RAL_Roadway\0\036392 - R-3822 and U-5725\Traffic\TrafficControl\TCP\Plan Sheets\R-3822_TCP_psh_17.dgn

7/5/2018