PROJECT REFERENCE NO.	SHEET NO.
U-5725/R-3822	EC-19

Kimley»Horn ©2016
P.O. BOX 33068 • RALEIGH, N.C. 27636-3068

CLEARING AND GRUBBING EROSION CONTROL FOR CONSTRUCTION SHEET 19

NOTE:
PLACE TEMPORARY ROCK SEDIMENT DAMS TYPE – B AND TEMPORARY ROCK SILT CHECKS TYPE – A AT DRAINAGE OUTLETS.

NOTE:
USE 1.0 FT WEIR HEIGHT FOR TEMPORARY ROCK SILT CHECKS TYPE – A THAT ARE NOT LABELED.

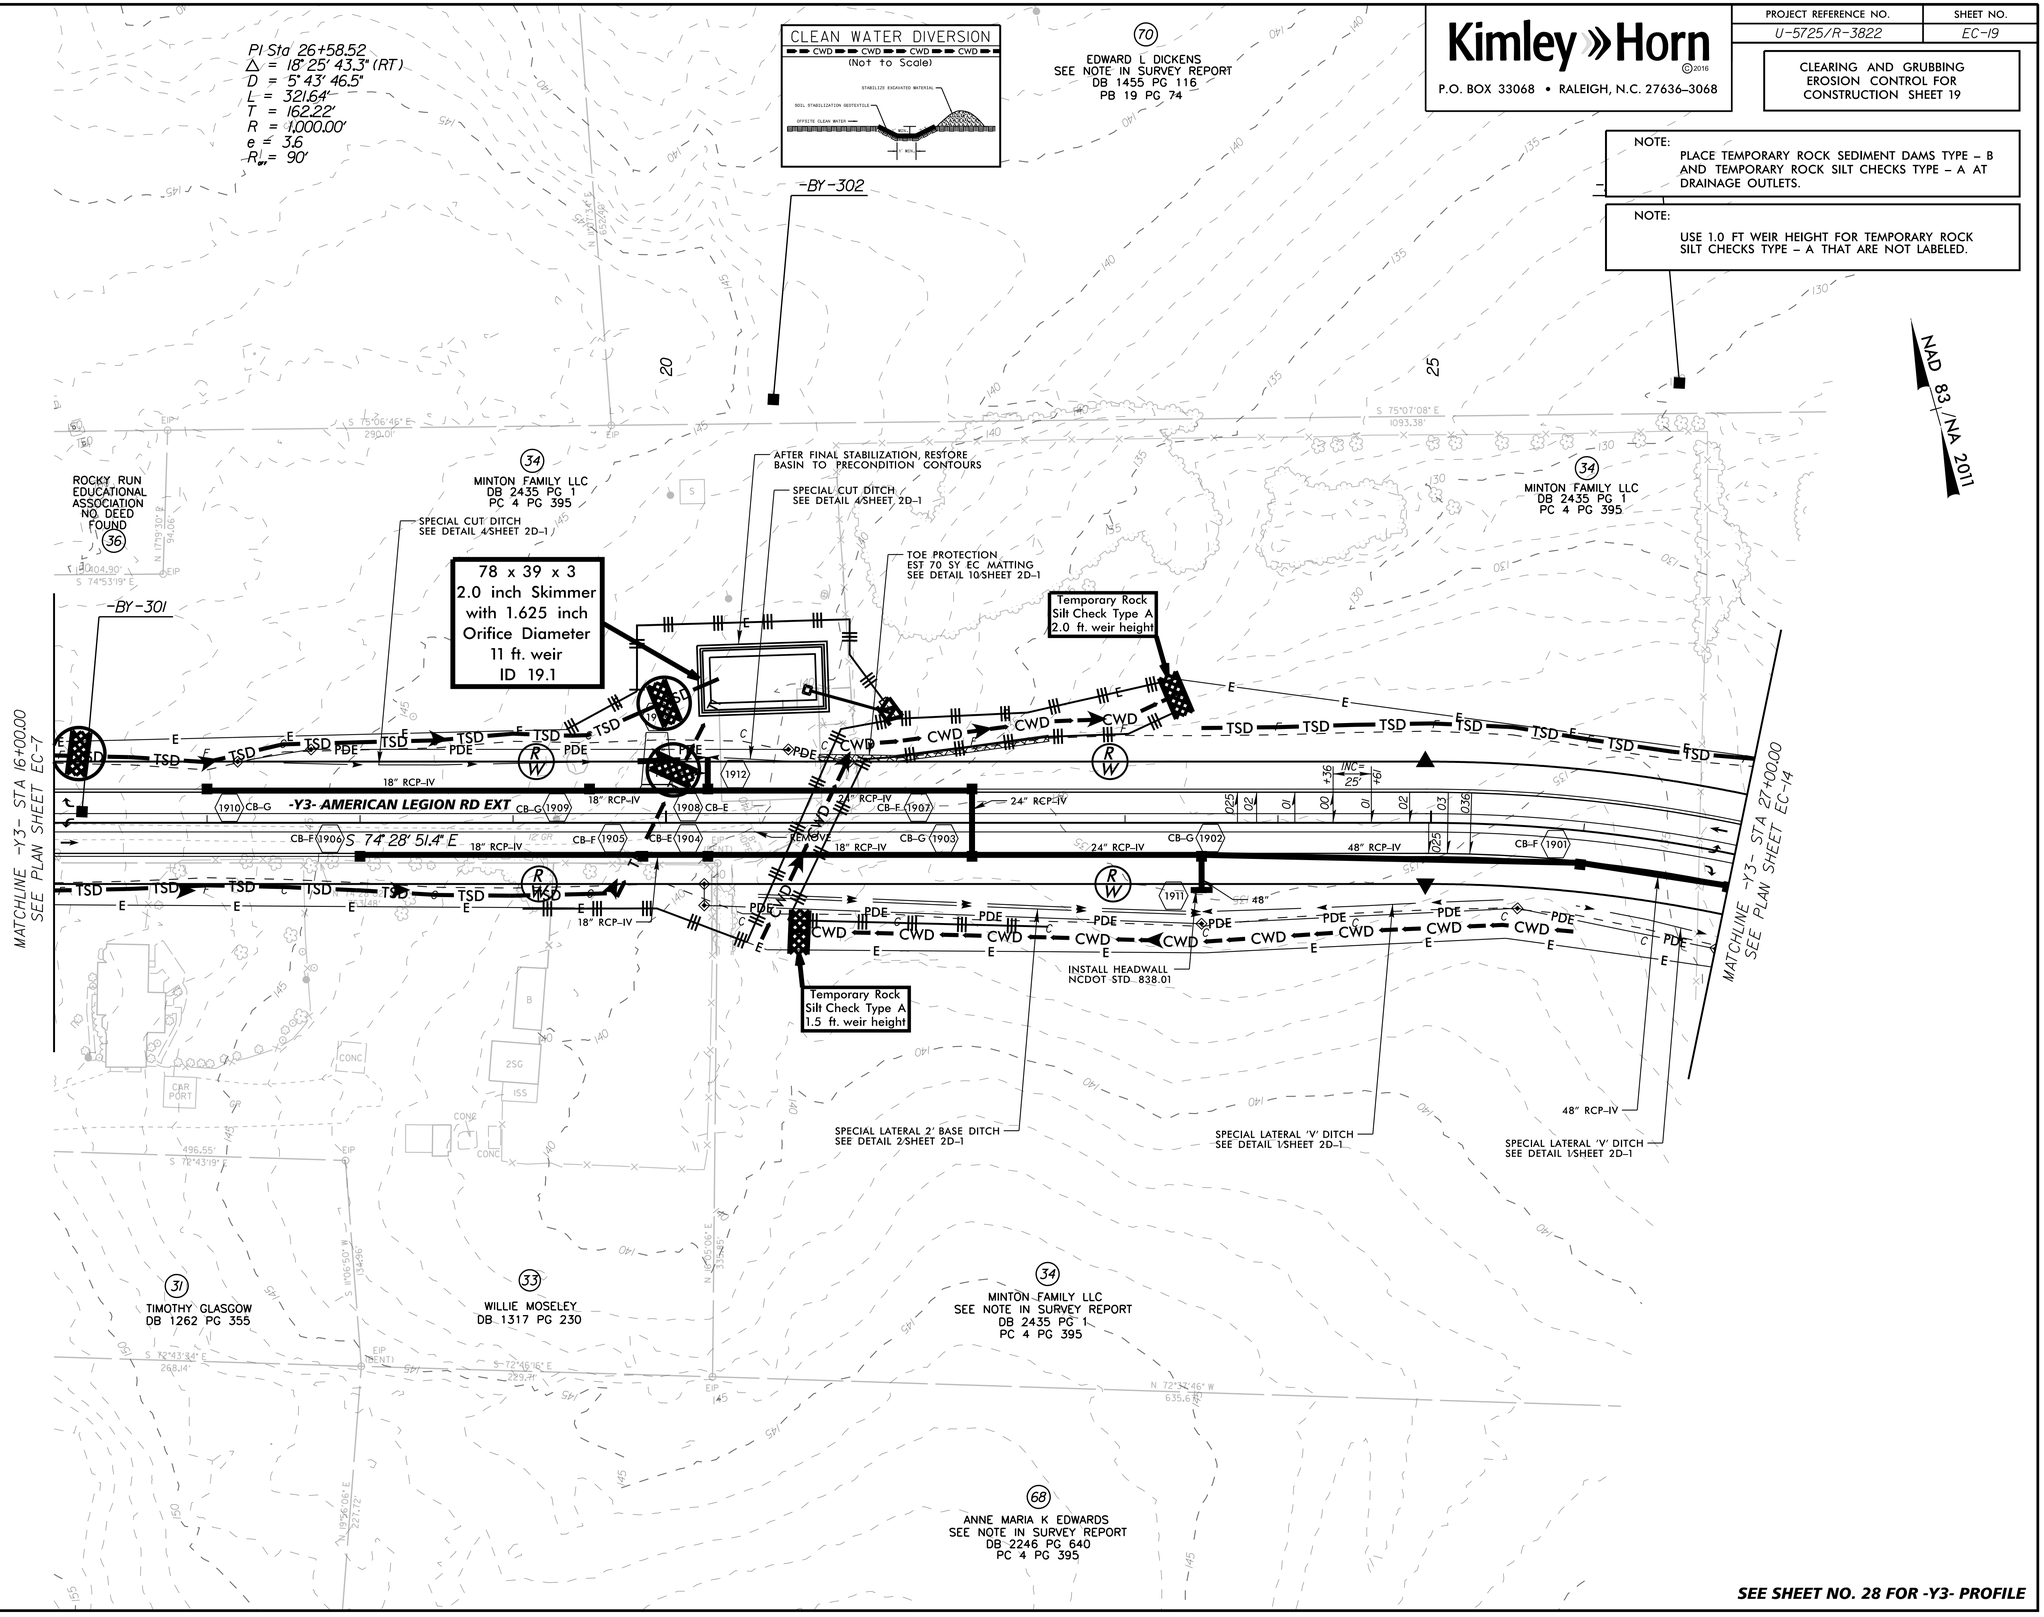

SEE SHEET NO. 28 FOR -Y3- PROFILE

REVISIONS

5/14/99

6/28/2018