Kimley»Horn ©2016
P.O. BOX 33068 • RALEIGH, N.C. 27636-3068

PROJECT REFERENCE NO.	SHEET NO.
U-5725/R-3822	EC-33

FINAL
EROSION CONTROL FOR
CONSTRUCTION SHEET 17

NOTE:
USE 1.0 FT WEIR HEIGHT FOR TEMPORARY ROCK SILT CHECKS TYPE - A THAT ARE NOT LABELED.

AFTER PERMANENT STABILIZATION, FILL AND RESTORE BASIN AREAS TO PRECONSTRUCTION CONTOURS

NAD 83 /NA 2011

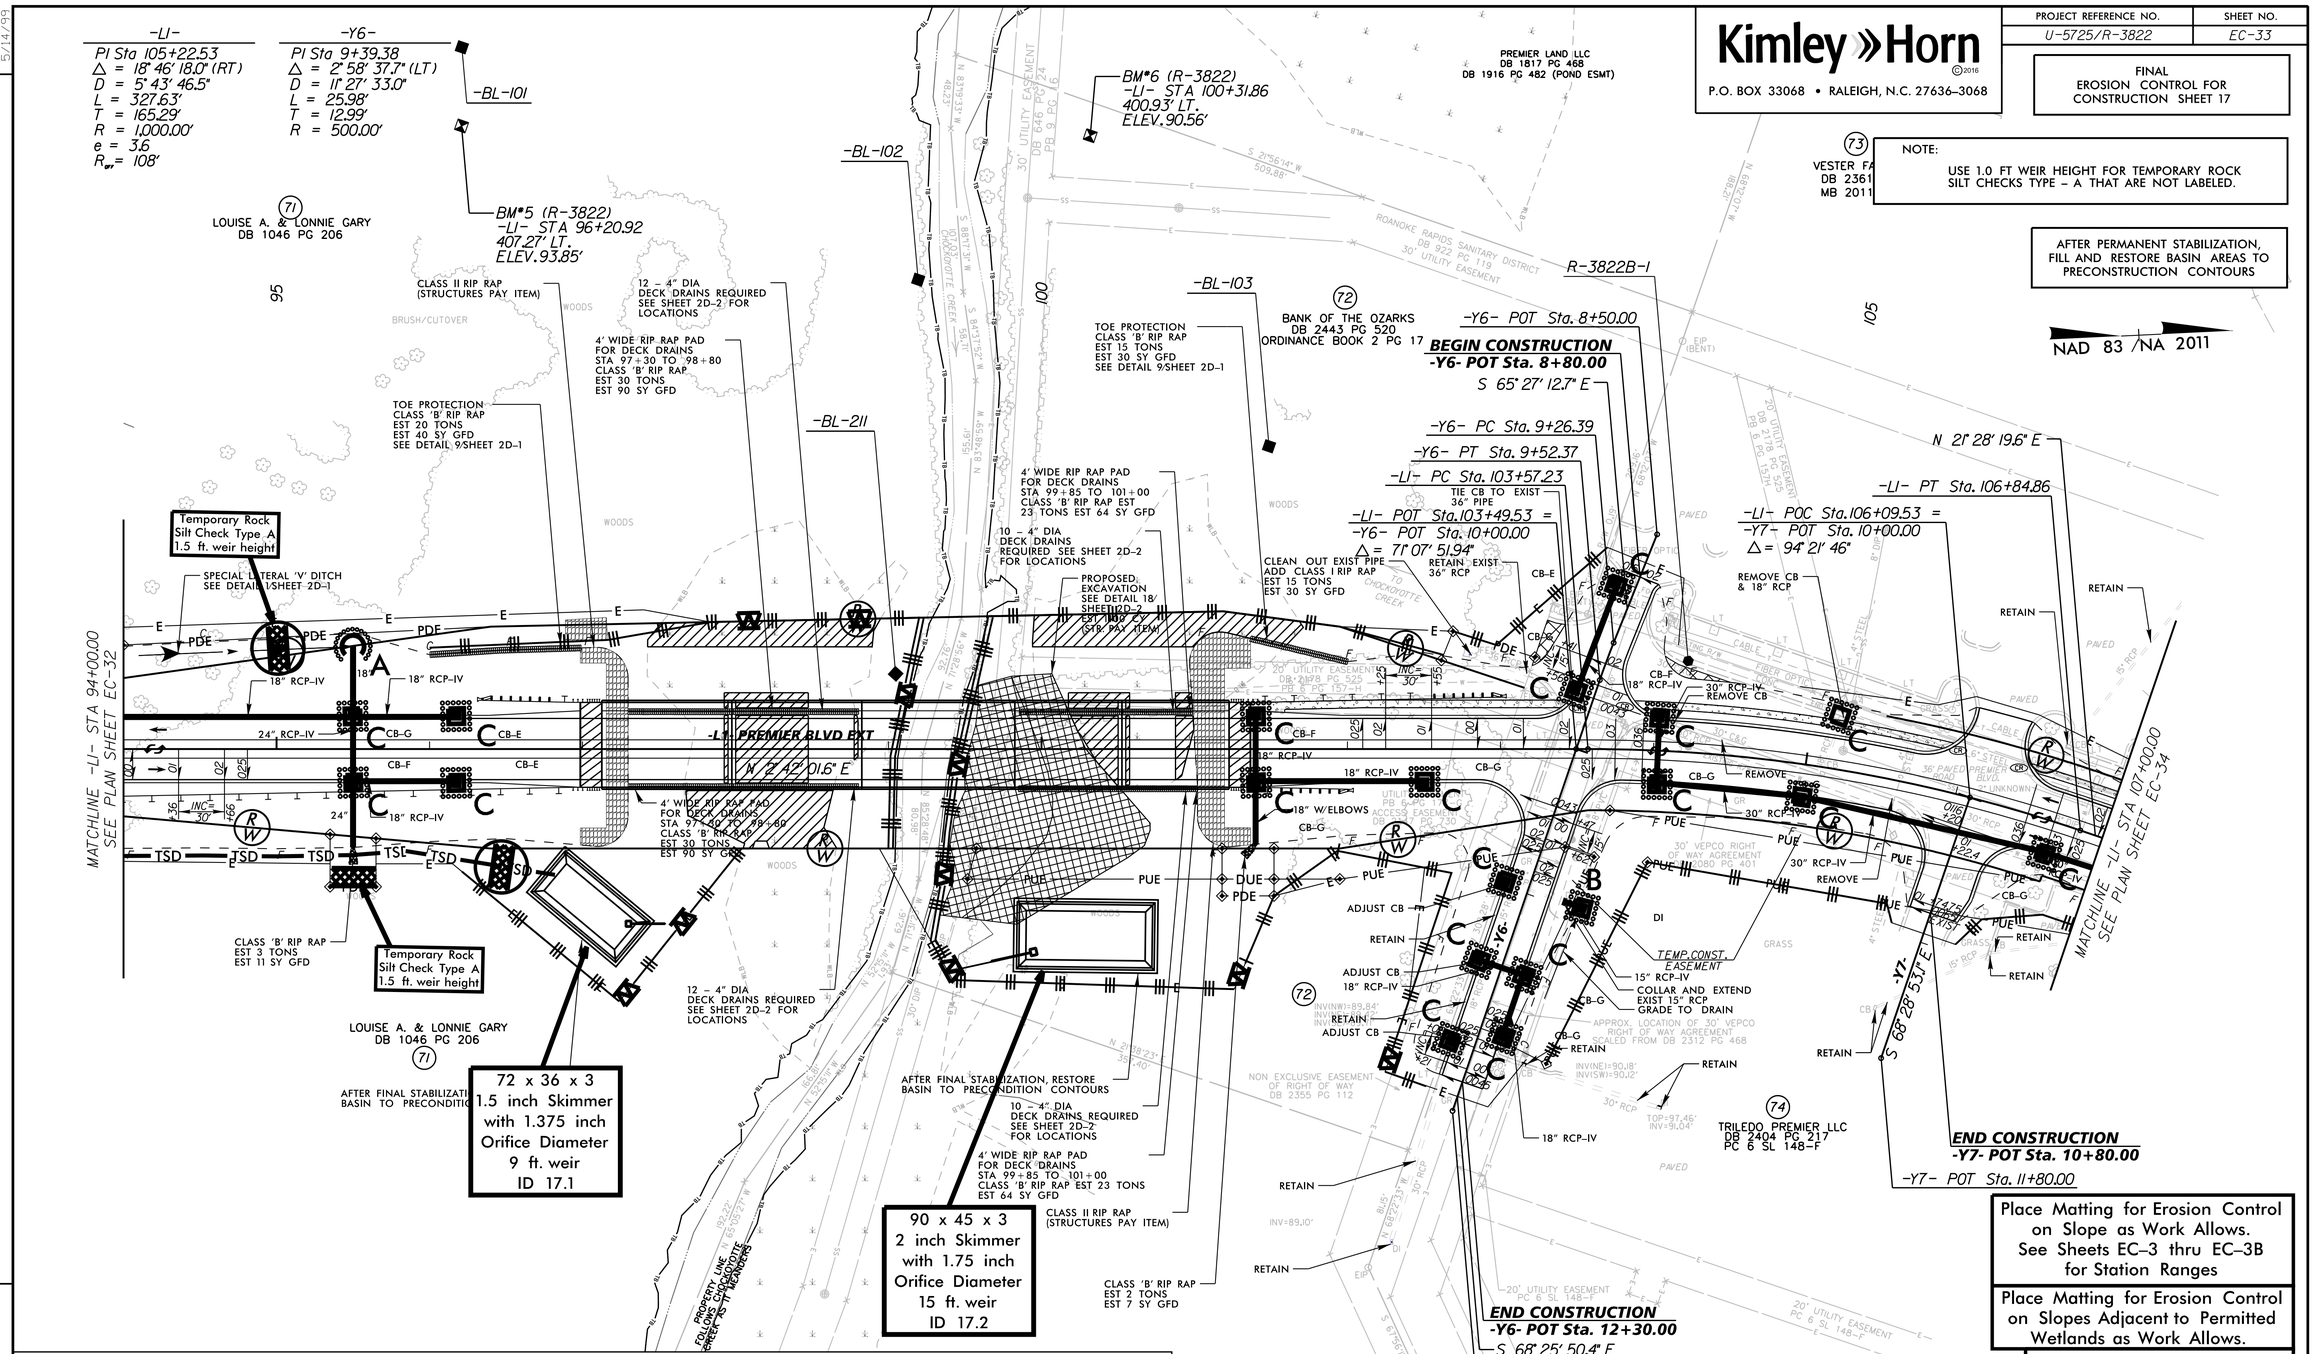

Place Matting for Erosion Control on Slope as Work Allows. See Sheets EC-3 thru EC-3B for Station Ranges

Place Matting for Erosion Control on Slopes Adjacent to Permitted Wetlands as Work Allows.

INSTALL MATTING FOR EROSION CONTROL IN THE PROPOSED DITCH LINE. SEE SHEETS EC-3A THRU EC-3B FOR STATION RANGES

INSTALL PSRM IN THE PROPOSED DITCH LINE. SEE SHEET EC-3B FOR STATION RANGES

SKETCH SHOWING BRIDGE/PAVEMENT RELATIONSHIP

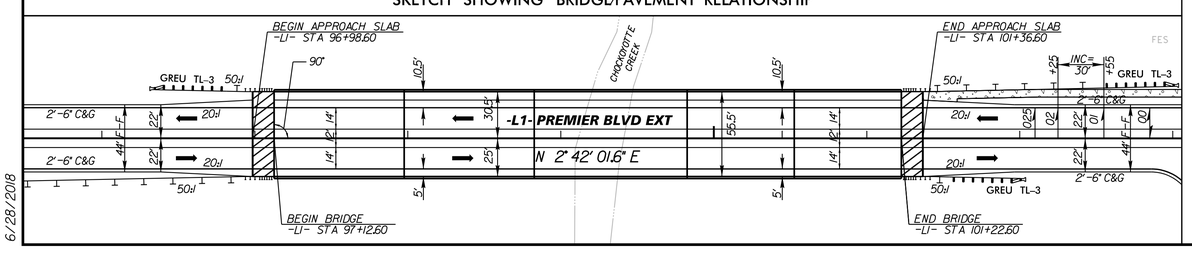

SEE SHEET NO. 27 FOR -L1- PROFILE
SEE SHEET NO. 29 FOR -Y6- PROFILE
SEE SHEET NO. 29 FOR -Y7- PROFILE

REVISIONS

5/14/99

6/28/2018