8/17/99

REVISIONS

05142021–CONSTRUCTION REVISION: EXTENDED GUARDRAIL FROM L STA 127+05 TO 123+41.75 RIGHT. FRONT DITCH SLOPE AND FILL SLOPE WERE ALSO STEEPENED IN THIS AREA. (HN)
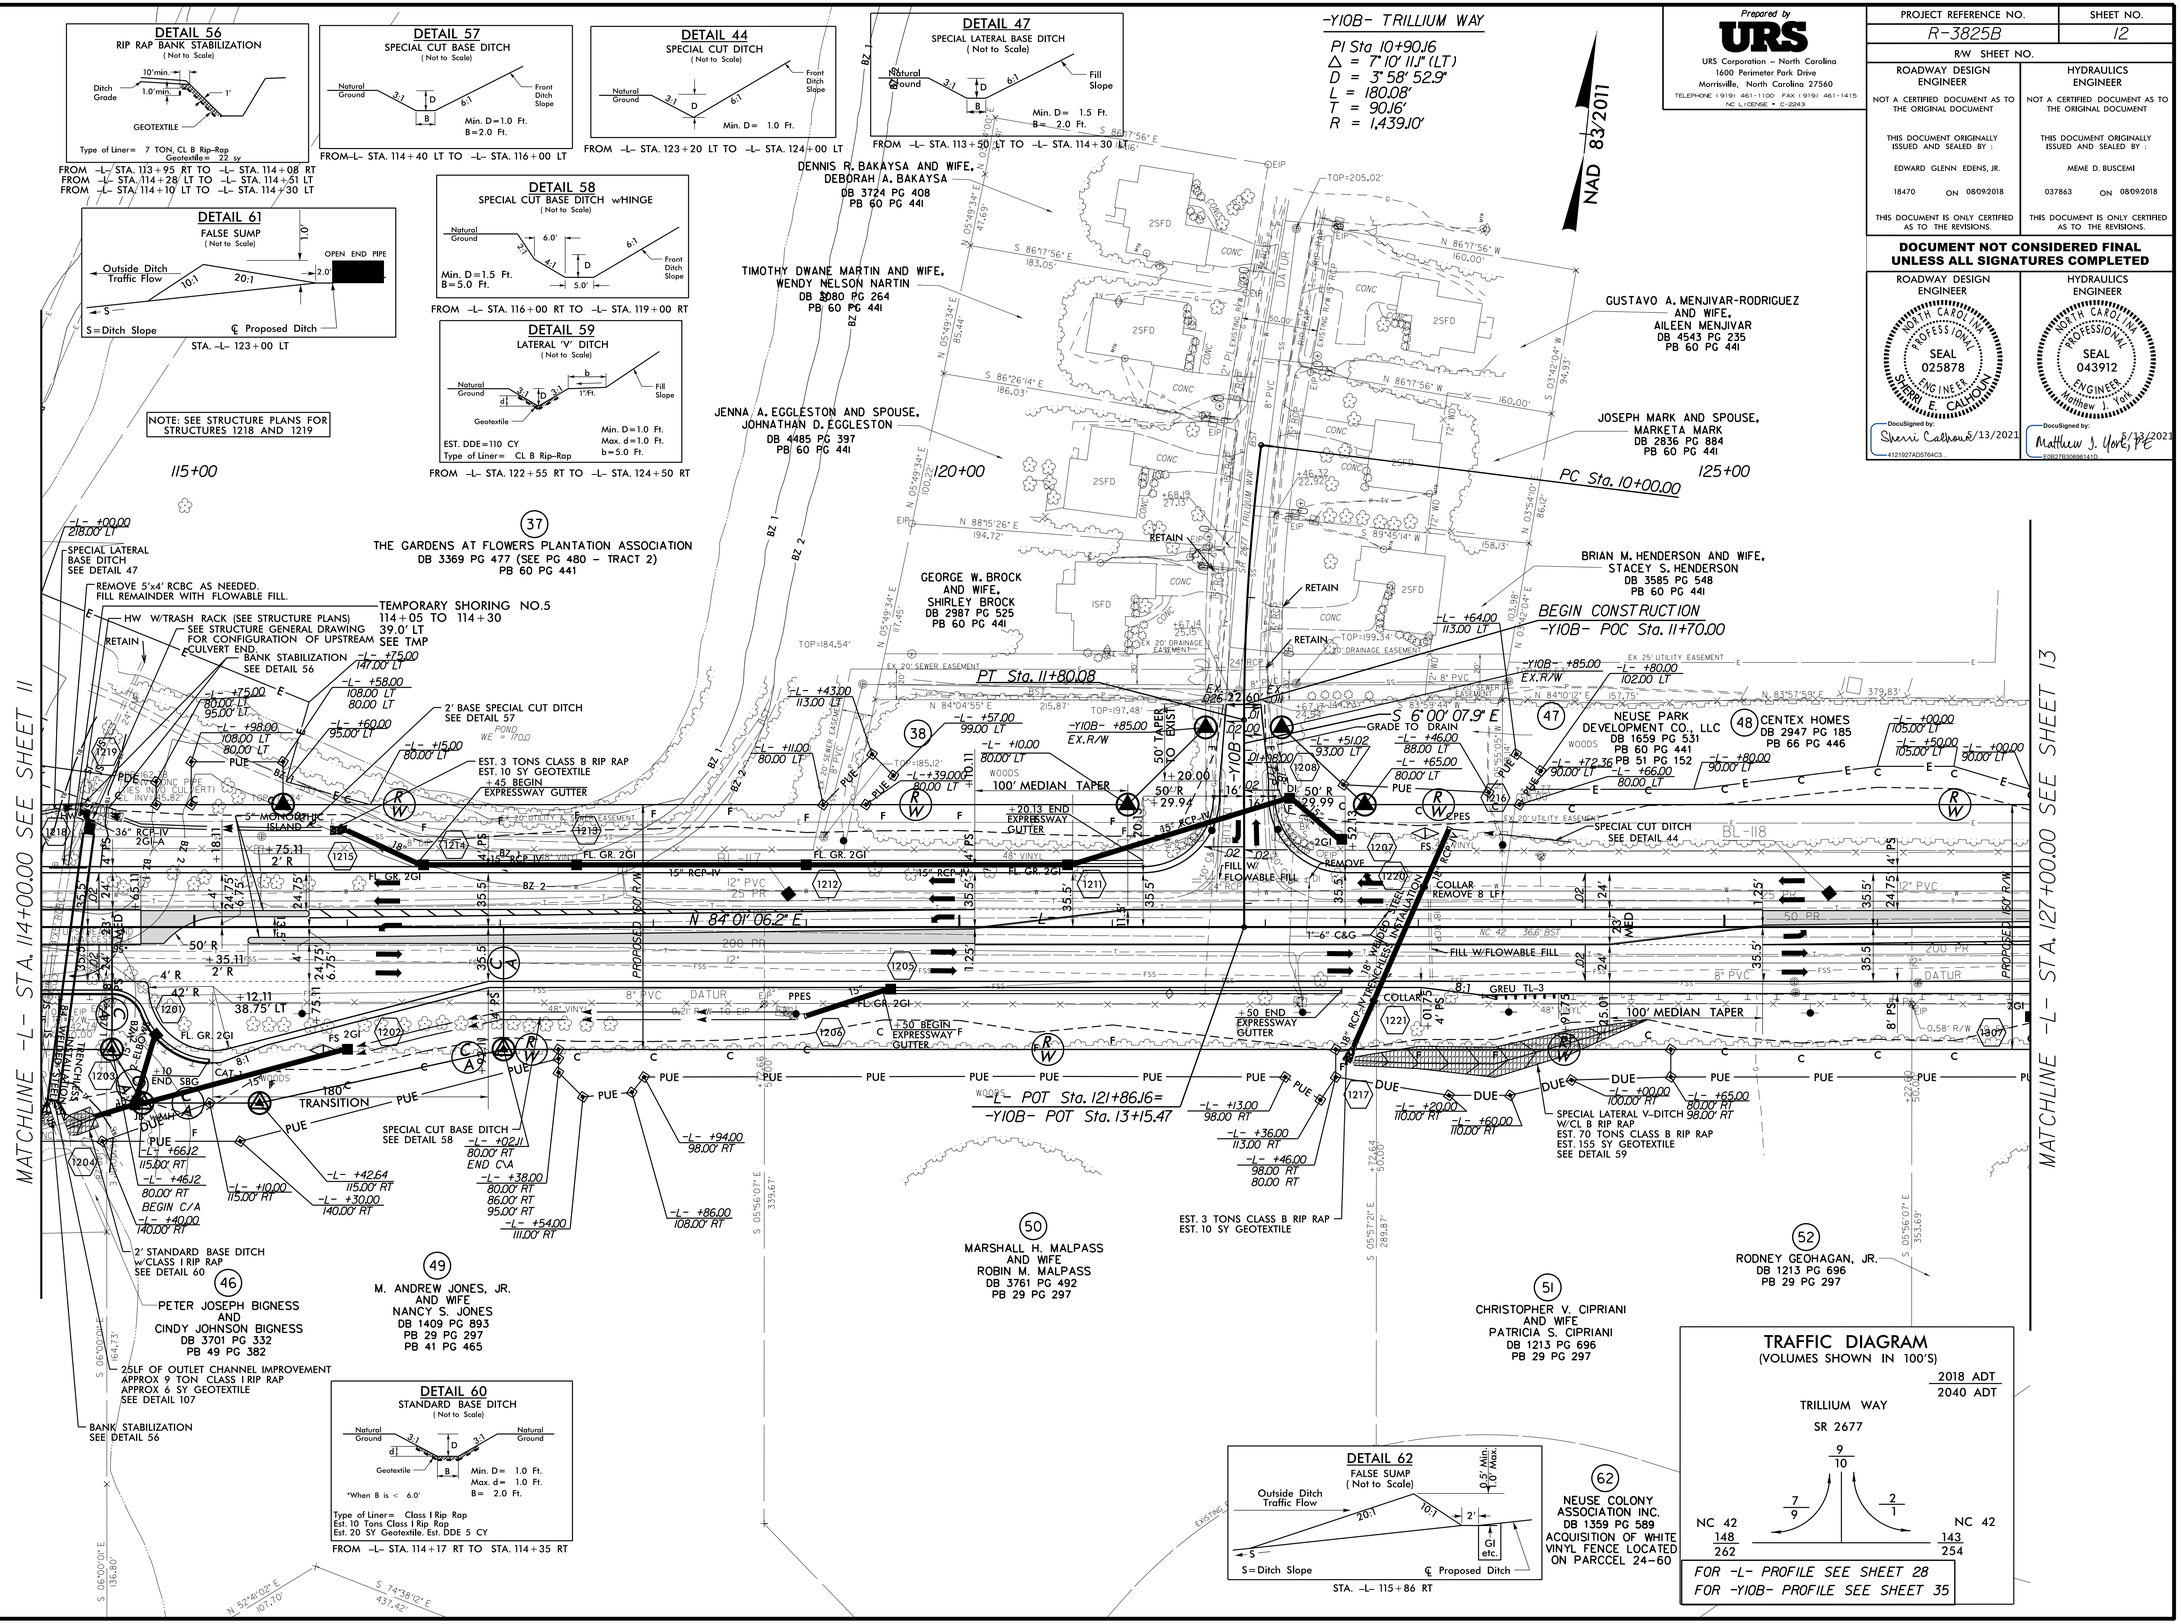
13-MAY-2021 09:47
R:\Roadway\Projects\R3825b_rdy_psh12.dgn
$$$$USERNAME$$$$