REVISIONS

1 – ROW, PUE, PDE, AND EASEMENTS UPDATED ON PARCEL 100 FROM STA. 218+77 TO 244+77 (10/12/2018) TLH
10/16/2019 – CONSTRUCTION REVISION: REMOVED –DRW13– AT –L– STA. 228+86.87 TO 229+52.33 RIGHT. HYDRAULICS PIPE AND DITCH WAS REVISED FOR –DRW13– REMOVAL. HN
08/17/2020 – CONSTRUCTION REVISION: REVISED THE BERM WIDTH, SLOPES AND DRAINAGE TO TIE TO THE DEVELOPER'S SITE PLAN FROM –L– STA. 229+00 TO 233+00; AND ADDED A DRAINAGE GRADING DETAIL #2101. HN
01/08/2021 – CONSTRUCTION REVISION: ADJUSTED GUARDRAIL. WIDENED BERM AND ADDED HANDRAIL. STEEPENED SLOPE AND ADDED ROCK PLATING. –L– STA. 241+75 TO 242+00 LT. (HN)

8/17/99

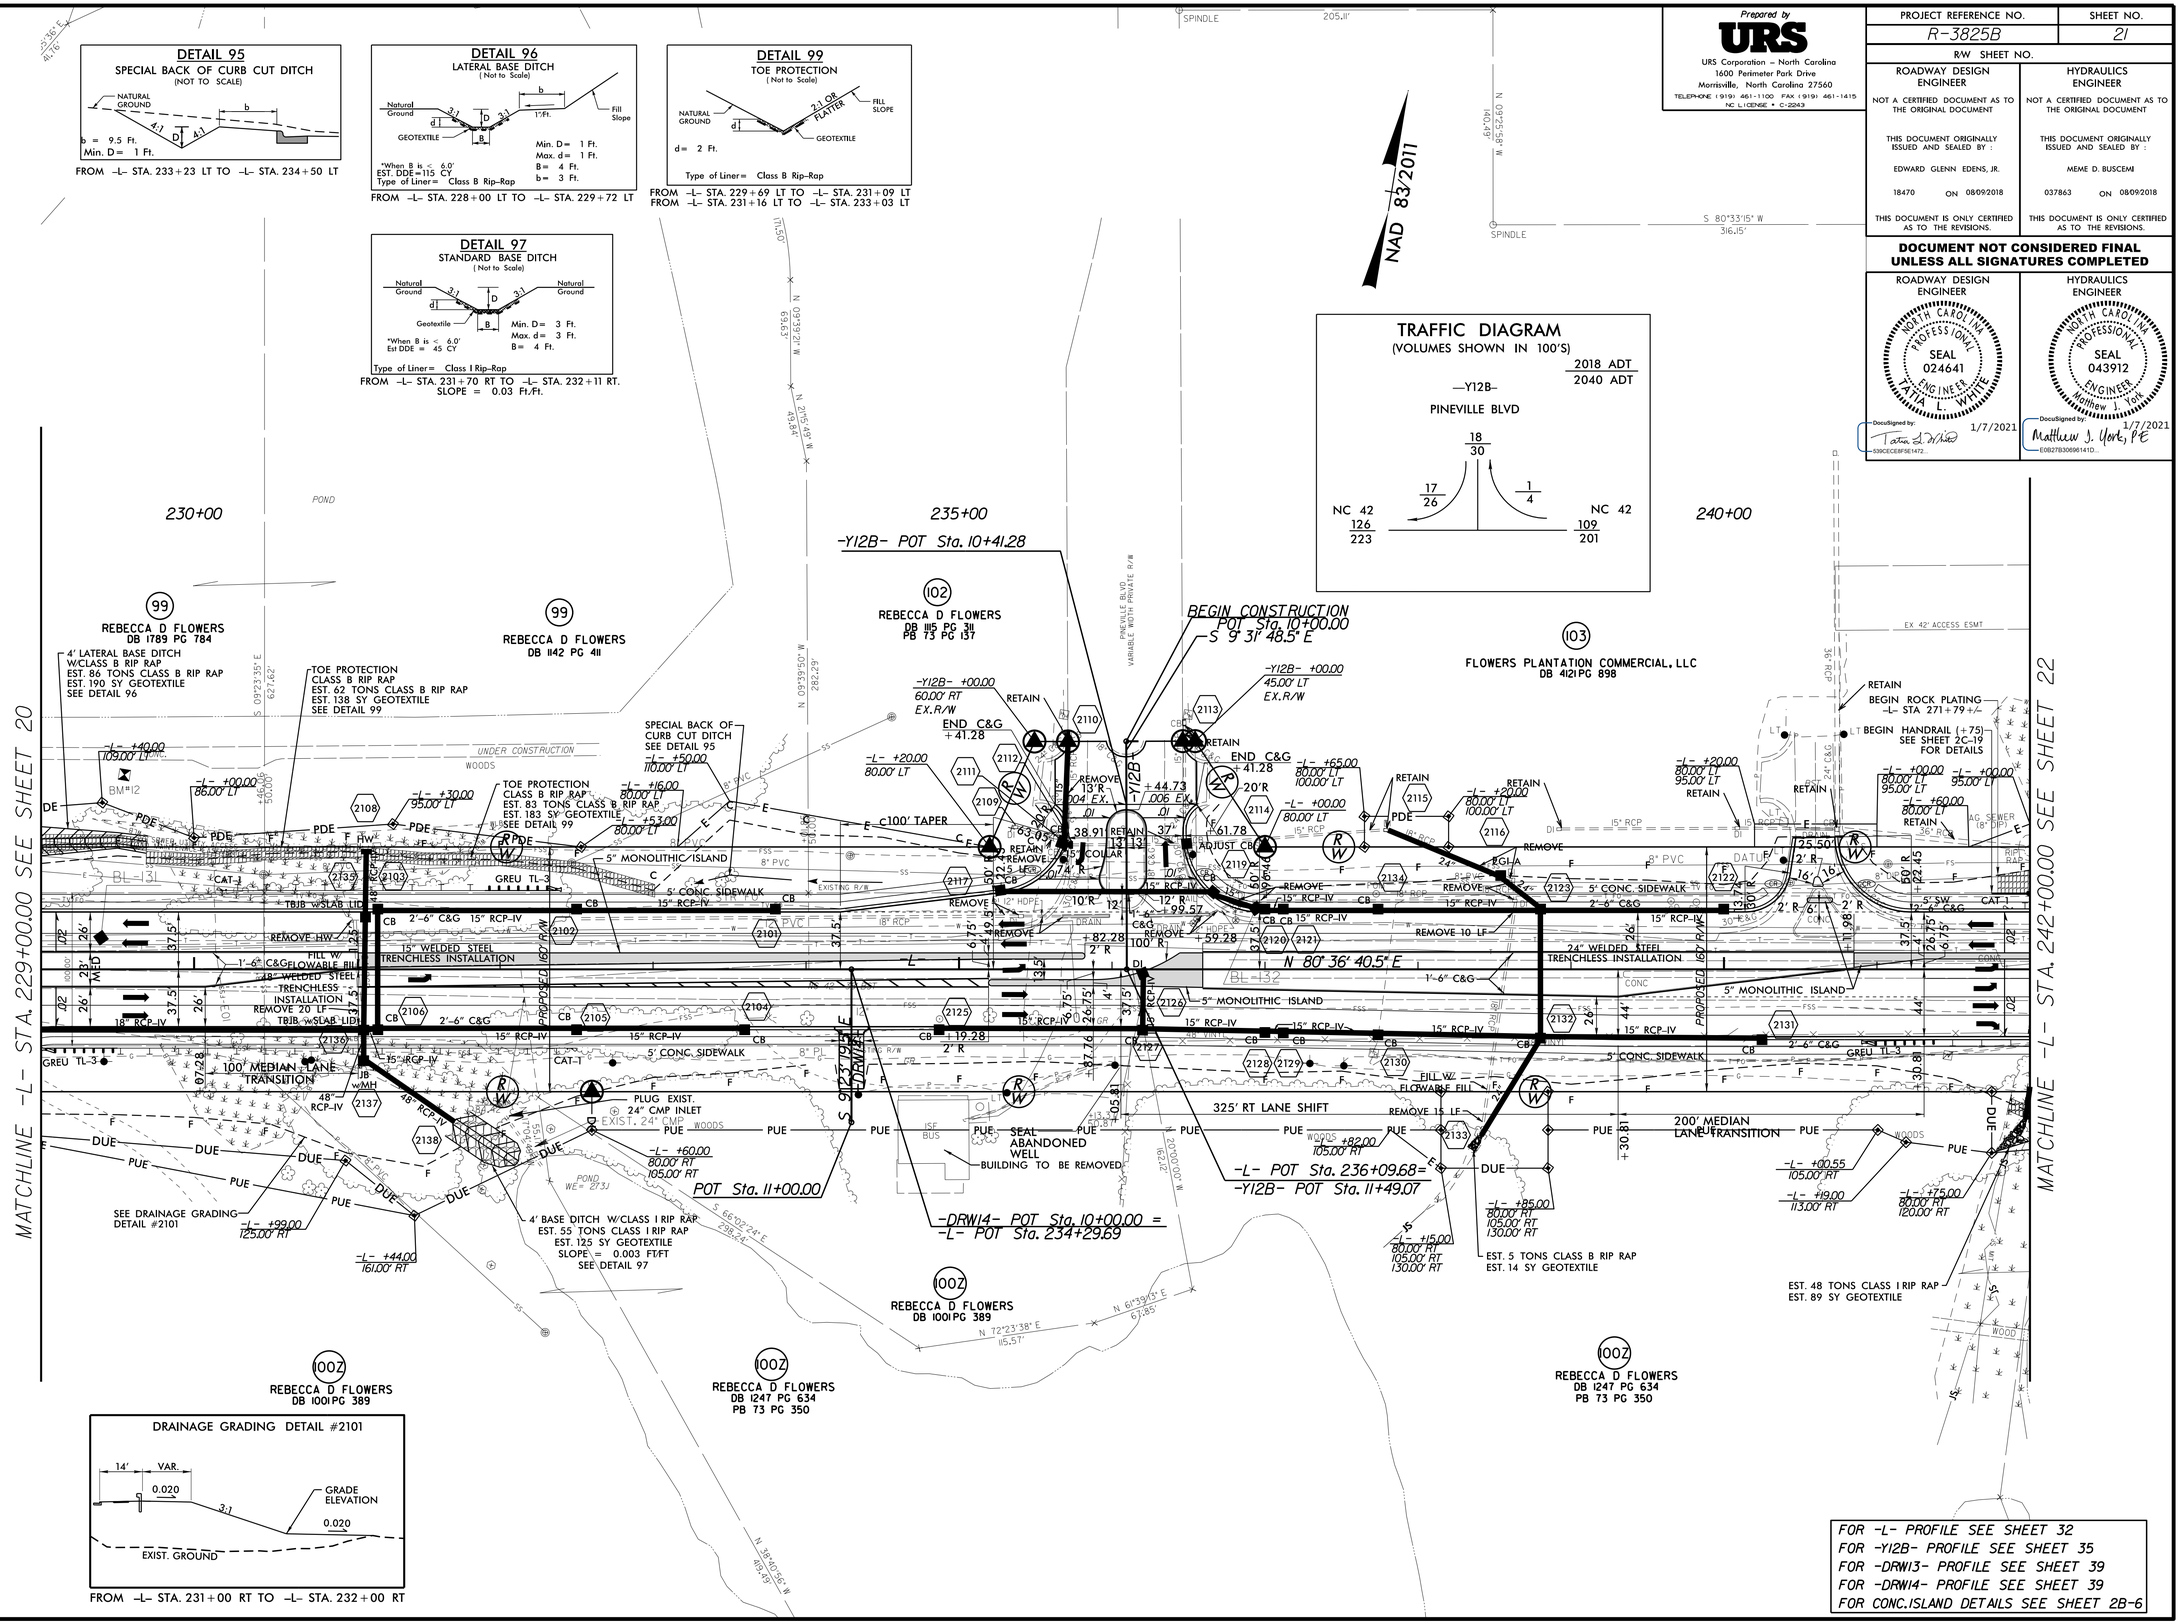

Prepared by
URS
URS Corporation – North Carolina
1600 Perimeter Park Drive
Morrisville, North Carolina 27560
TELEPHONE (919) 461-1100 FAX (919) 461-1415
NC LICENSE • C-2243

PROJECT REFERENCE NO.	SHEET NO.
R-3825B	21
R/W SHEET NO.	

ROADWAY DESIGN ENGINEER	HYDRAULICS ENGINEER
NOT A CERTIFIED DOCUMENT AS TO THE ORIGINAL DOCUMENT	NOT A CERTIFIED DOCUMENT AS TO THE ORIGINAL DOCUMENT
THIS DOCUMENT ORIGINALLY ISSUED AND SEALED BY : EDWARD GLENN EDENS, JR. 18470 ON 08/09/2018	THIS DOCUMENT ORIGINALLY ISSUED AND SEALED BY : MEME D. BUSCEMI 037863 ON 08/09/2018
THIS DOCUMENT IS ONLY CERTIFIED AS TO THE REVISIONS.	THIS DOCUMENT IS ONLY CERTIFIED AS TO THE REVISIONS.

DOCUMENT NOT CONSIDERED FINAL UNLESS ALL SIGNATURES COMPLETED

ROADWAY DESIGN ENGINEER	HYDRAULICS ENGINEER
NORTH CAROLINA PROFESSIONAL SEAL 024641 ENGINEER TATIA L. WHITE	NORTH CAROLINA PROFESSIONAL SEAL 043912 ENGINEER Matthew J. York
DocuSigned by: Tatia L. White 539CECEEF5E1472... 1/7/2021	DocuSigned by: Matthew J. York, P.E. E0B27B306961410... 1/7/2021

07-JAN-2021 13:50
R:\Roadway\Proj\R3825b_rdy_psh21.dgn
$$$$USERNAME$$$$