DocuSign Envelope ID: 1B0E8752-D29E-4C3D-A8C7-B224A378D8A5

5/28/99

Prepared by
URS
URS Corporation – North Carolina
1600 Perimeter Park Drive
Morrisville, North Carolina 27560
TELEPHONE (919) 461-1100 FAX (919) 461-1415
NC LICENSE • C-2243

| PROJECT REFERENCE NO. | SHEET NO. |
|---|---|
| R-3825B | 26 |

ROADWAY DESIGN ENGINEER
NORTH CAROLINA PROFESSIONAL SEAL 18470 ENGINEER EDWARD GLENN EDENS, JR.
DocuSigned by: Edward Glenn Edens, Jr. 5E9BB3C0E0B4AB...
8/9/2018

HYDRAULICS ENGINEER
NORTH CAROLINA PROFESSIONAL SEAL 037863 ENGINEER MEME D. BUSCEMI
DocuSigned by: Meme D. Buscemi 7F9B8B2C8E0B4AC...
8/9/2018

**DOCUMENT NOT CONSIDERED FINAL UNLESS ALL SIGNATURES COMPLETED**

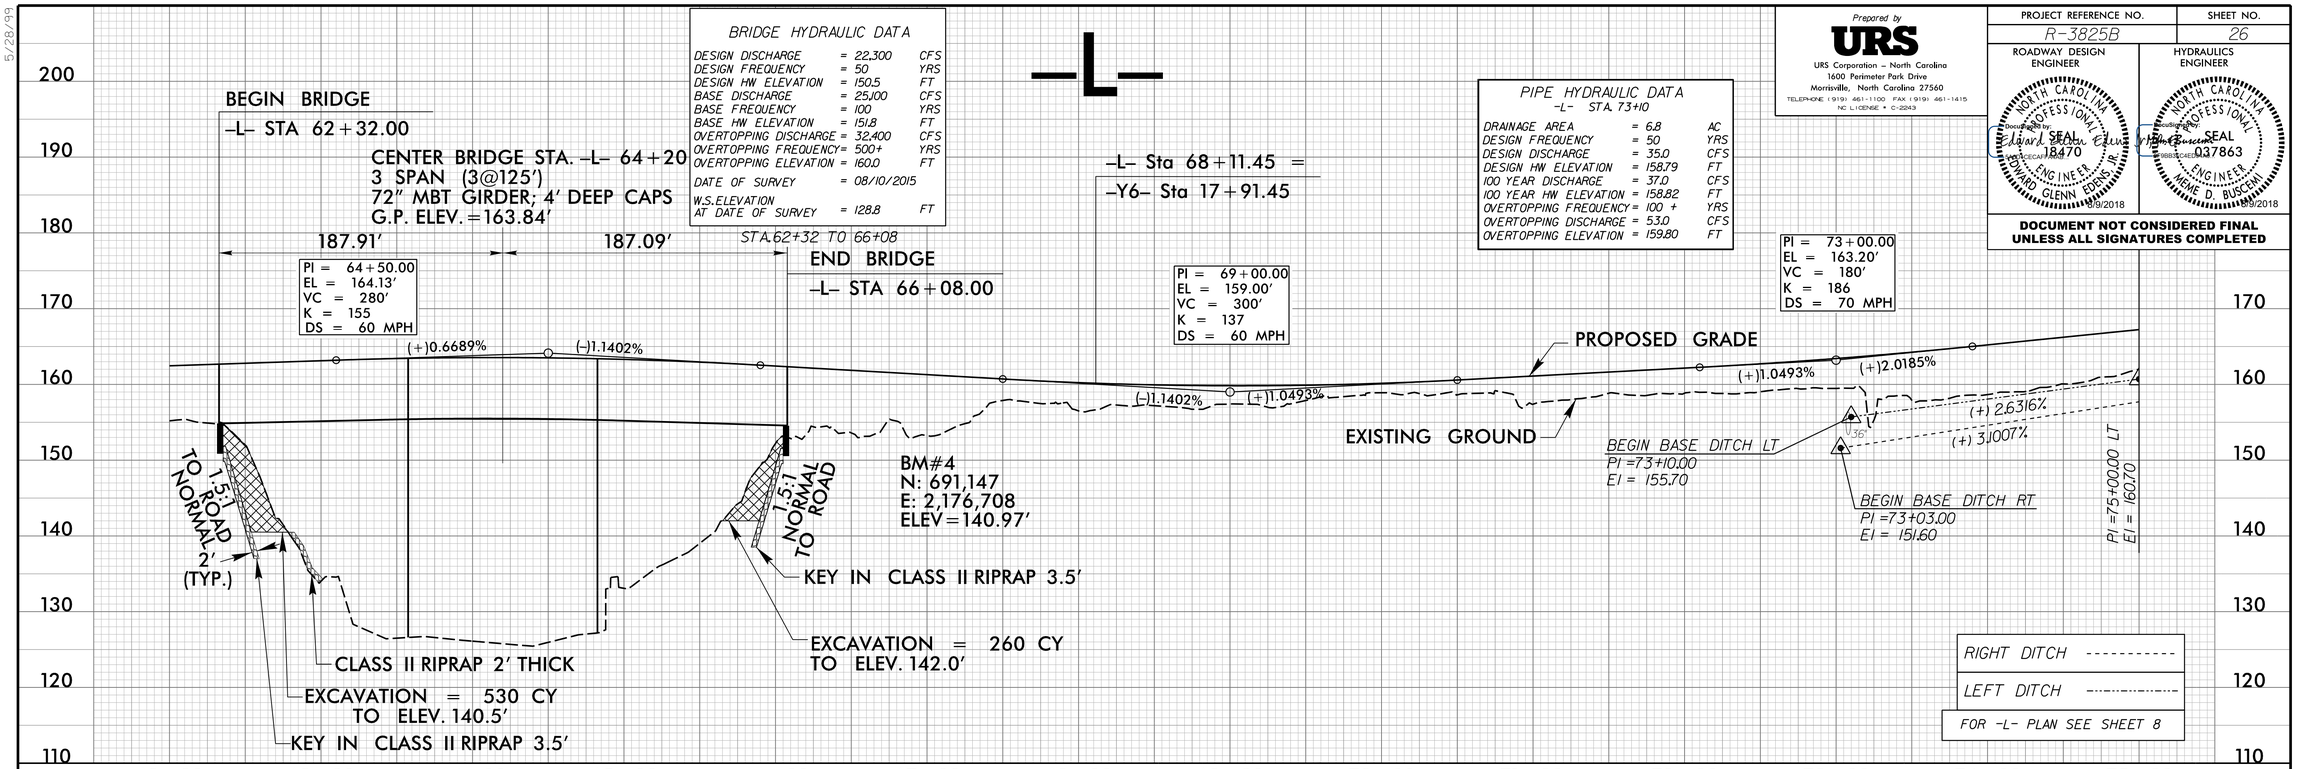


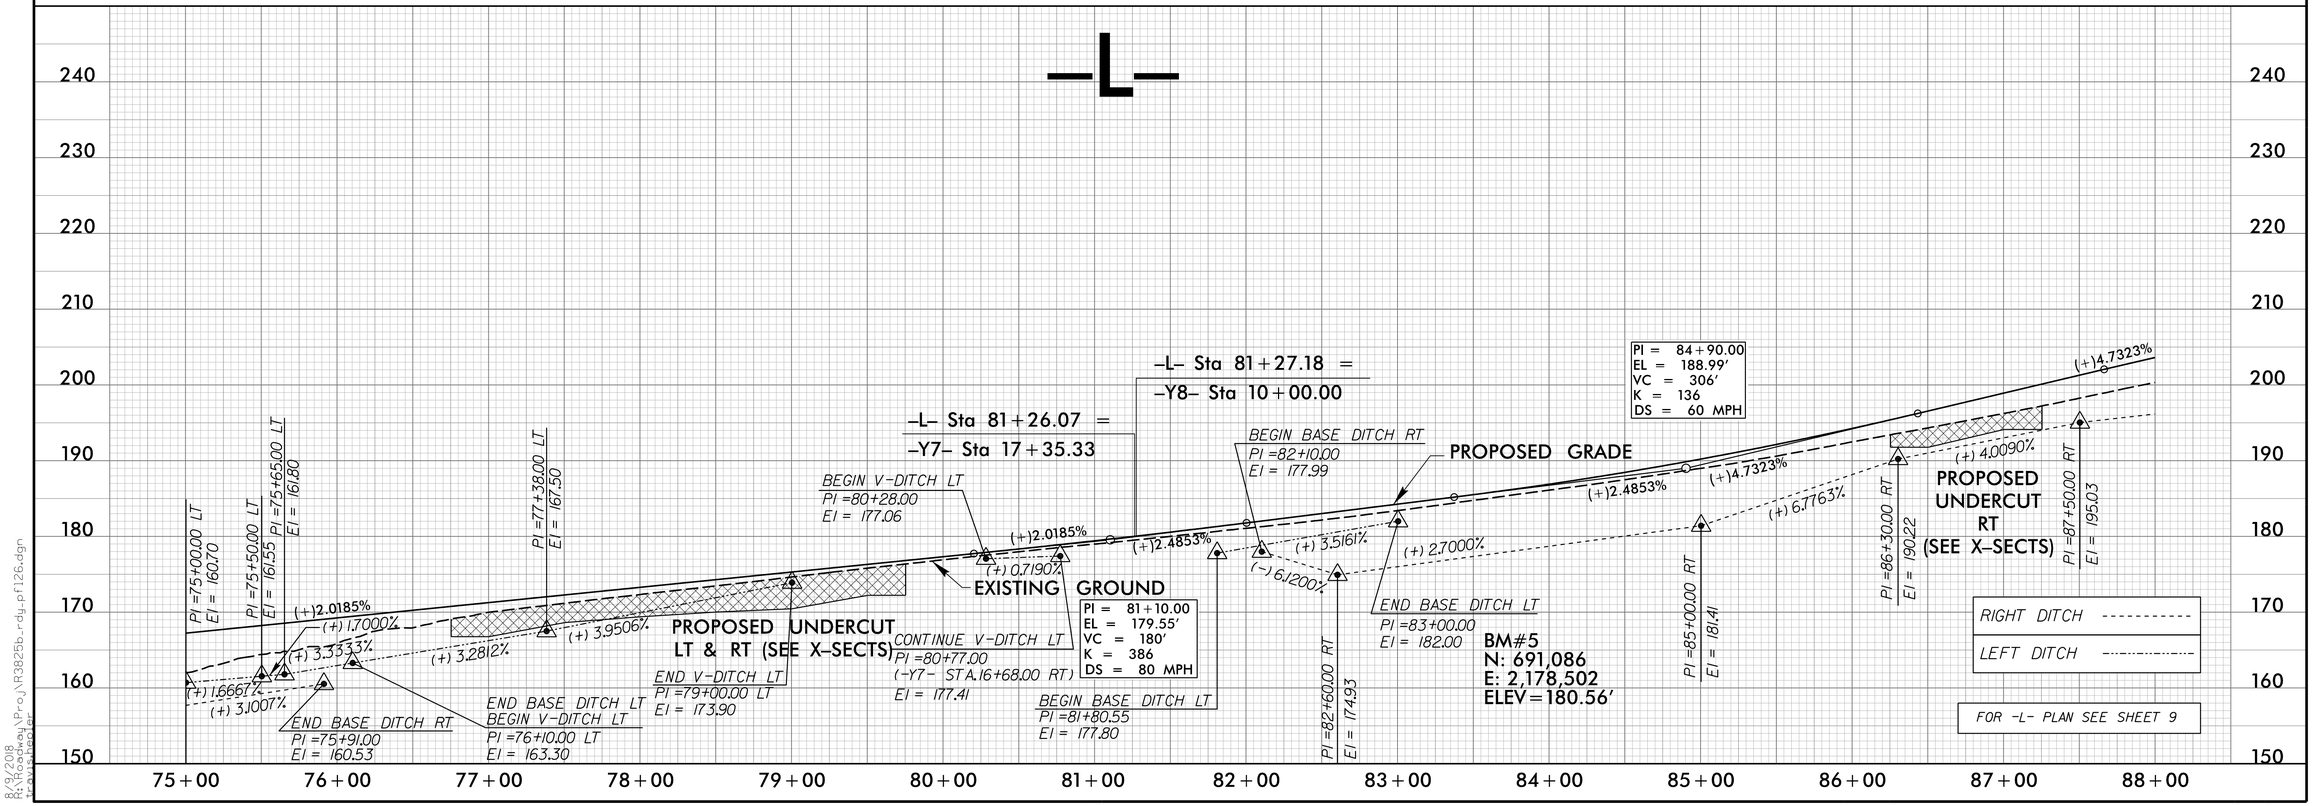


8/3/2018
R:\Roadway\Proj\R3825b_rdy_pf126.dgn
ttayloe