DocuSign Envelope ID: 327880A3-DC1A-4B5C-A59E-76E8DE864E2E

PROJ. REFERENCE NO.	SHEET NO.
R-3825B	TMP-62C

HDR Engineering, Inc. of the Carolinas
555 Fayetteville St, Suite 900 Raleigh, N.C. 27601
N.C.B.E.L.S. License Number: F-0116

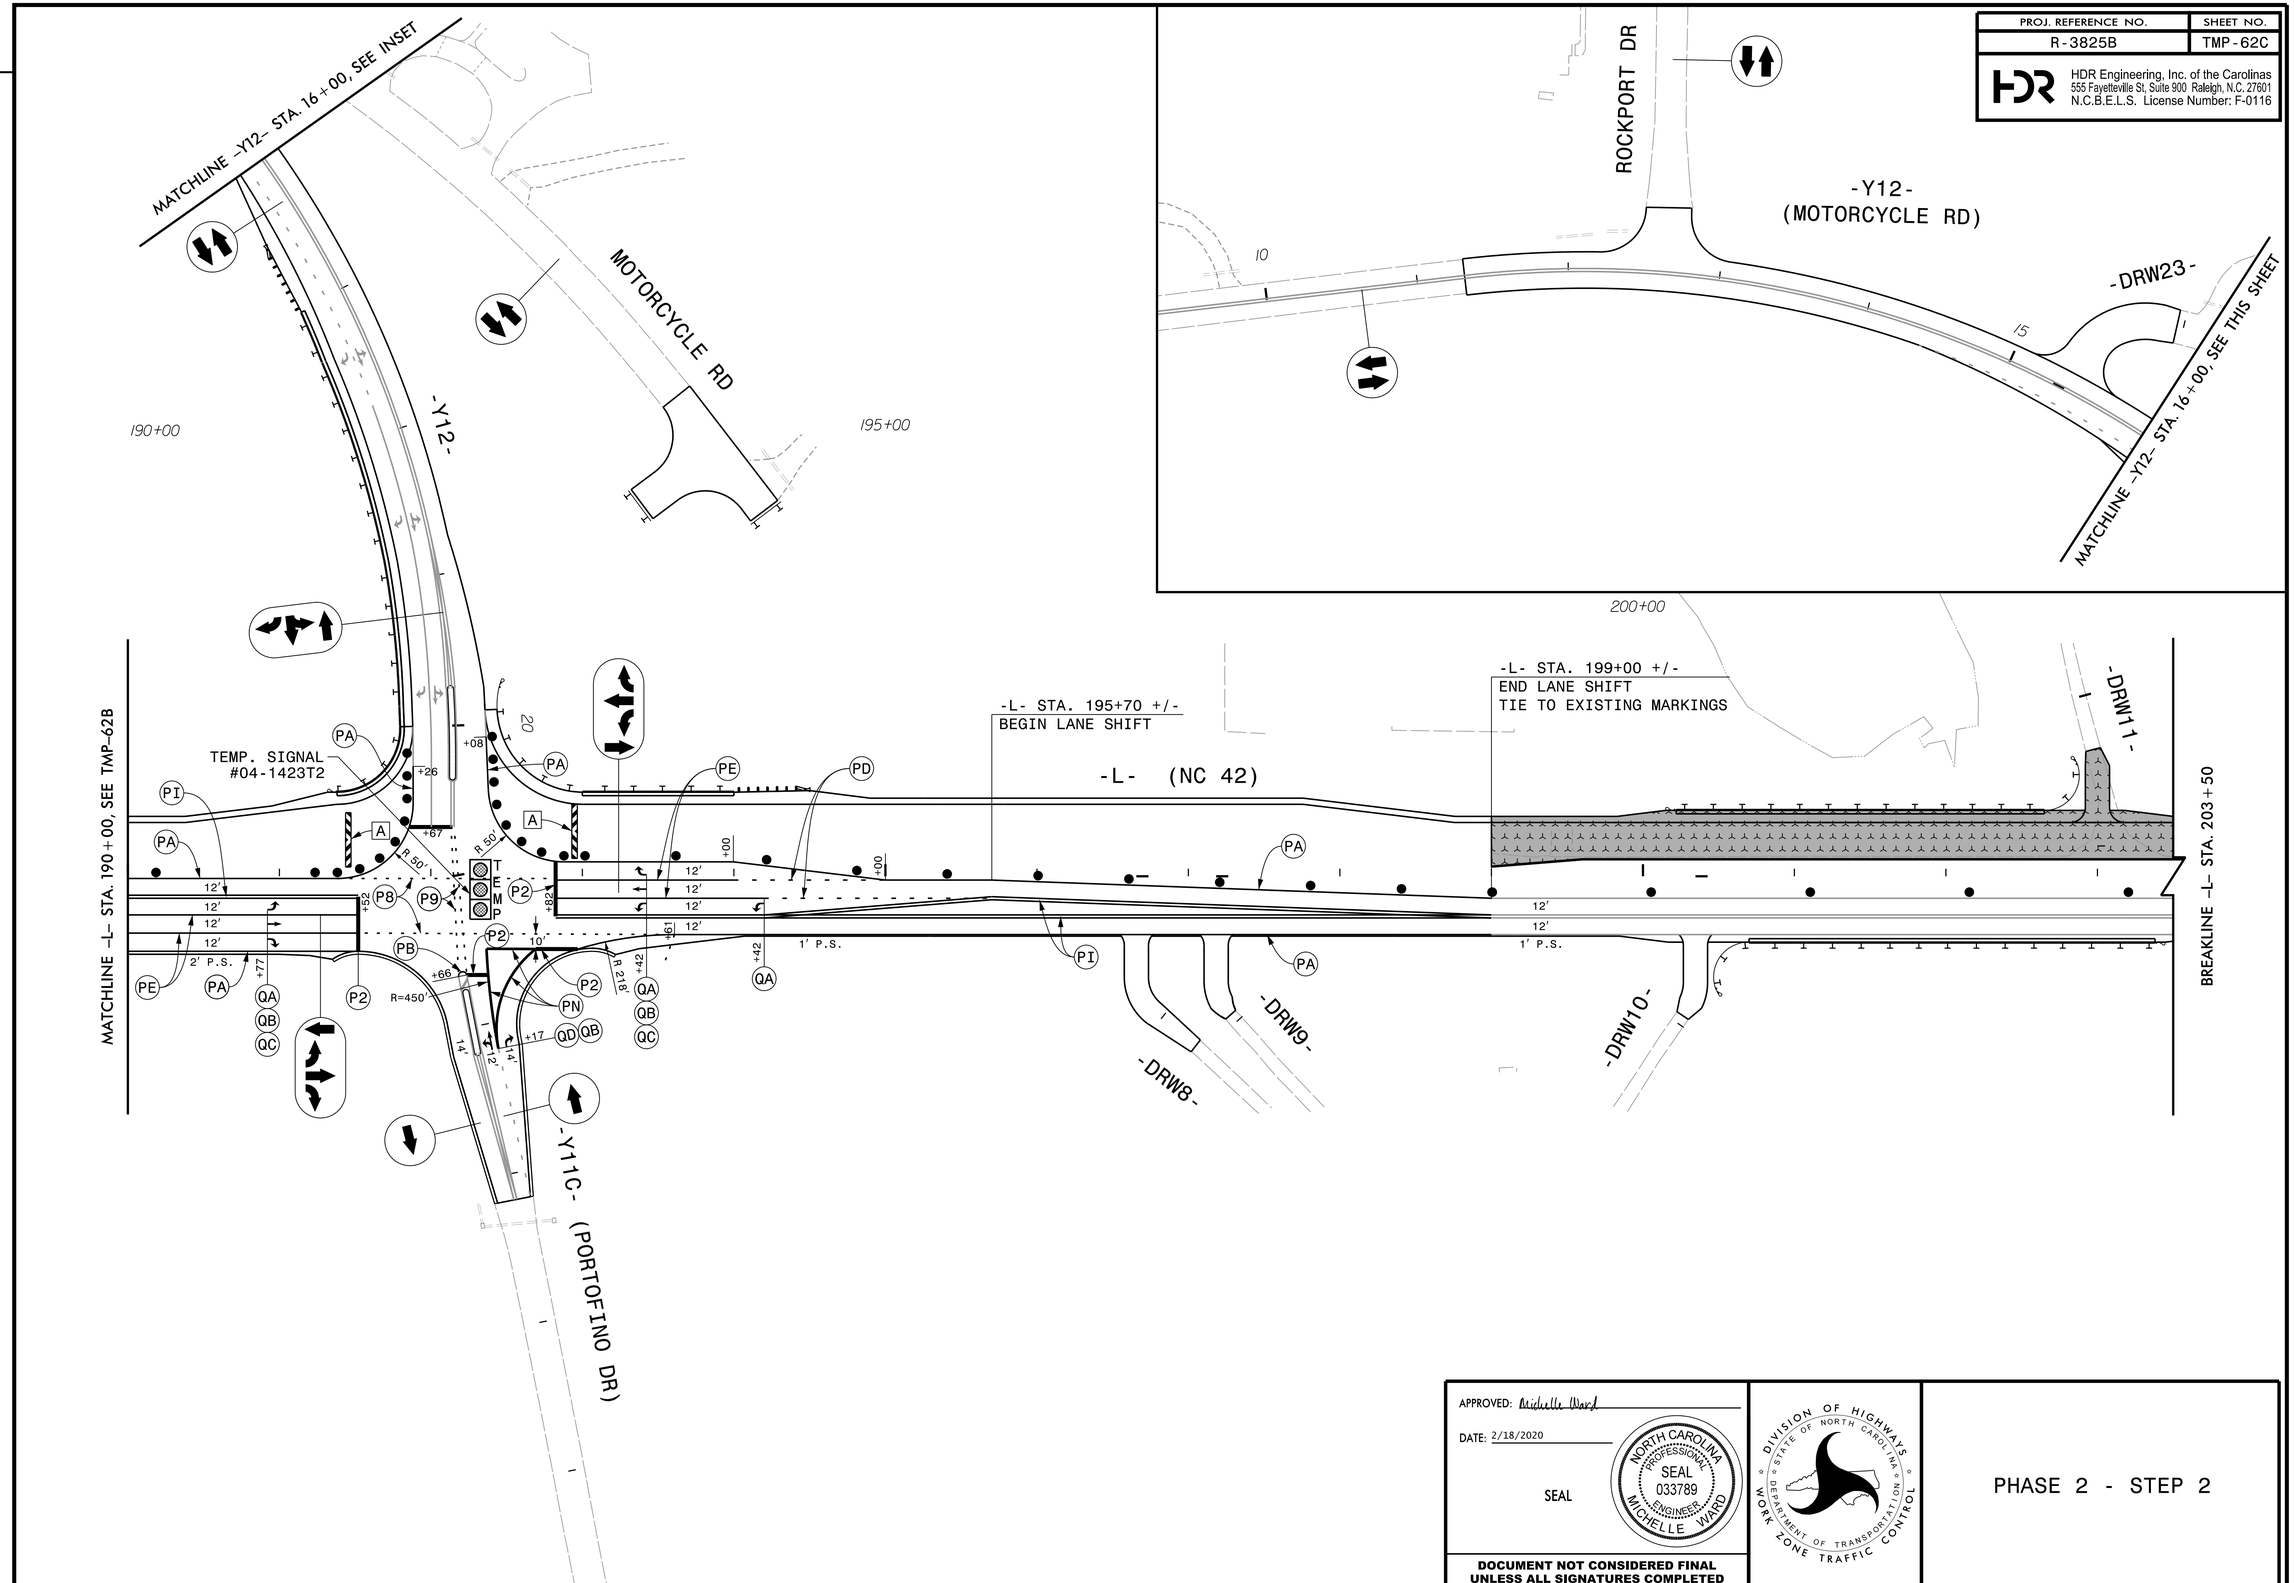

REVISIONS

2/4/2020: REVISED TEMPORARY MARKING ON -Y11C- (PORTOFINO DR) TO ADD ADDITIONAL LANE.

APPROVED: Michelle Ward

DATE: 2/18/2020

SEAL

NORTH CAROLINA PROFESSIONAL SEAL 033789 ENGINEER MICHELLE WARD

DIVISION OF HIGHWAYS STATE OF NORTH CAROLINA DEPARTMENT OF TRANSPORTATION WORK ZONE TRAFFIC CONTROL

DOCUMENT NOT CONSIDERED FINAL UNLESS ALL SIGNATURES COMPLETED

PHASE 2 - STEP 2

PLOT DRIVER: NCDOT_pdf_color_eng_50.plt PENTABLE: NCDOT_tcp.tbl
USER: CHARNDEN DATE: 2/5/2020 TIME: 11:20:25 AM
FILE: pw:\\pwhdr-useas01:HDR_US_East_01\Documents\3322\10001376\10051231\6.0_CAD_BIM\6.2_Work_In_Progress\Traffic\TrafficControl\TCP\R3825B_TC_TMP-62C.dgn