DocuSign Envelope ID: 327880A3-DC1A-4B5C-A59E-76E8DE864E2E

| PROJ. REFERENCE NO. | SHEET NO. |
|---|---|
| R-3825B | TMP-77 |

HDR Engineering, Inc. of the Carolinas
555 Fayetteville St, Suite 900 Raleigh, N.C. 27601
N.C.B.E.L.S. License Number: F-0116

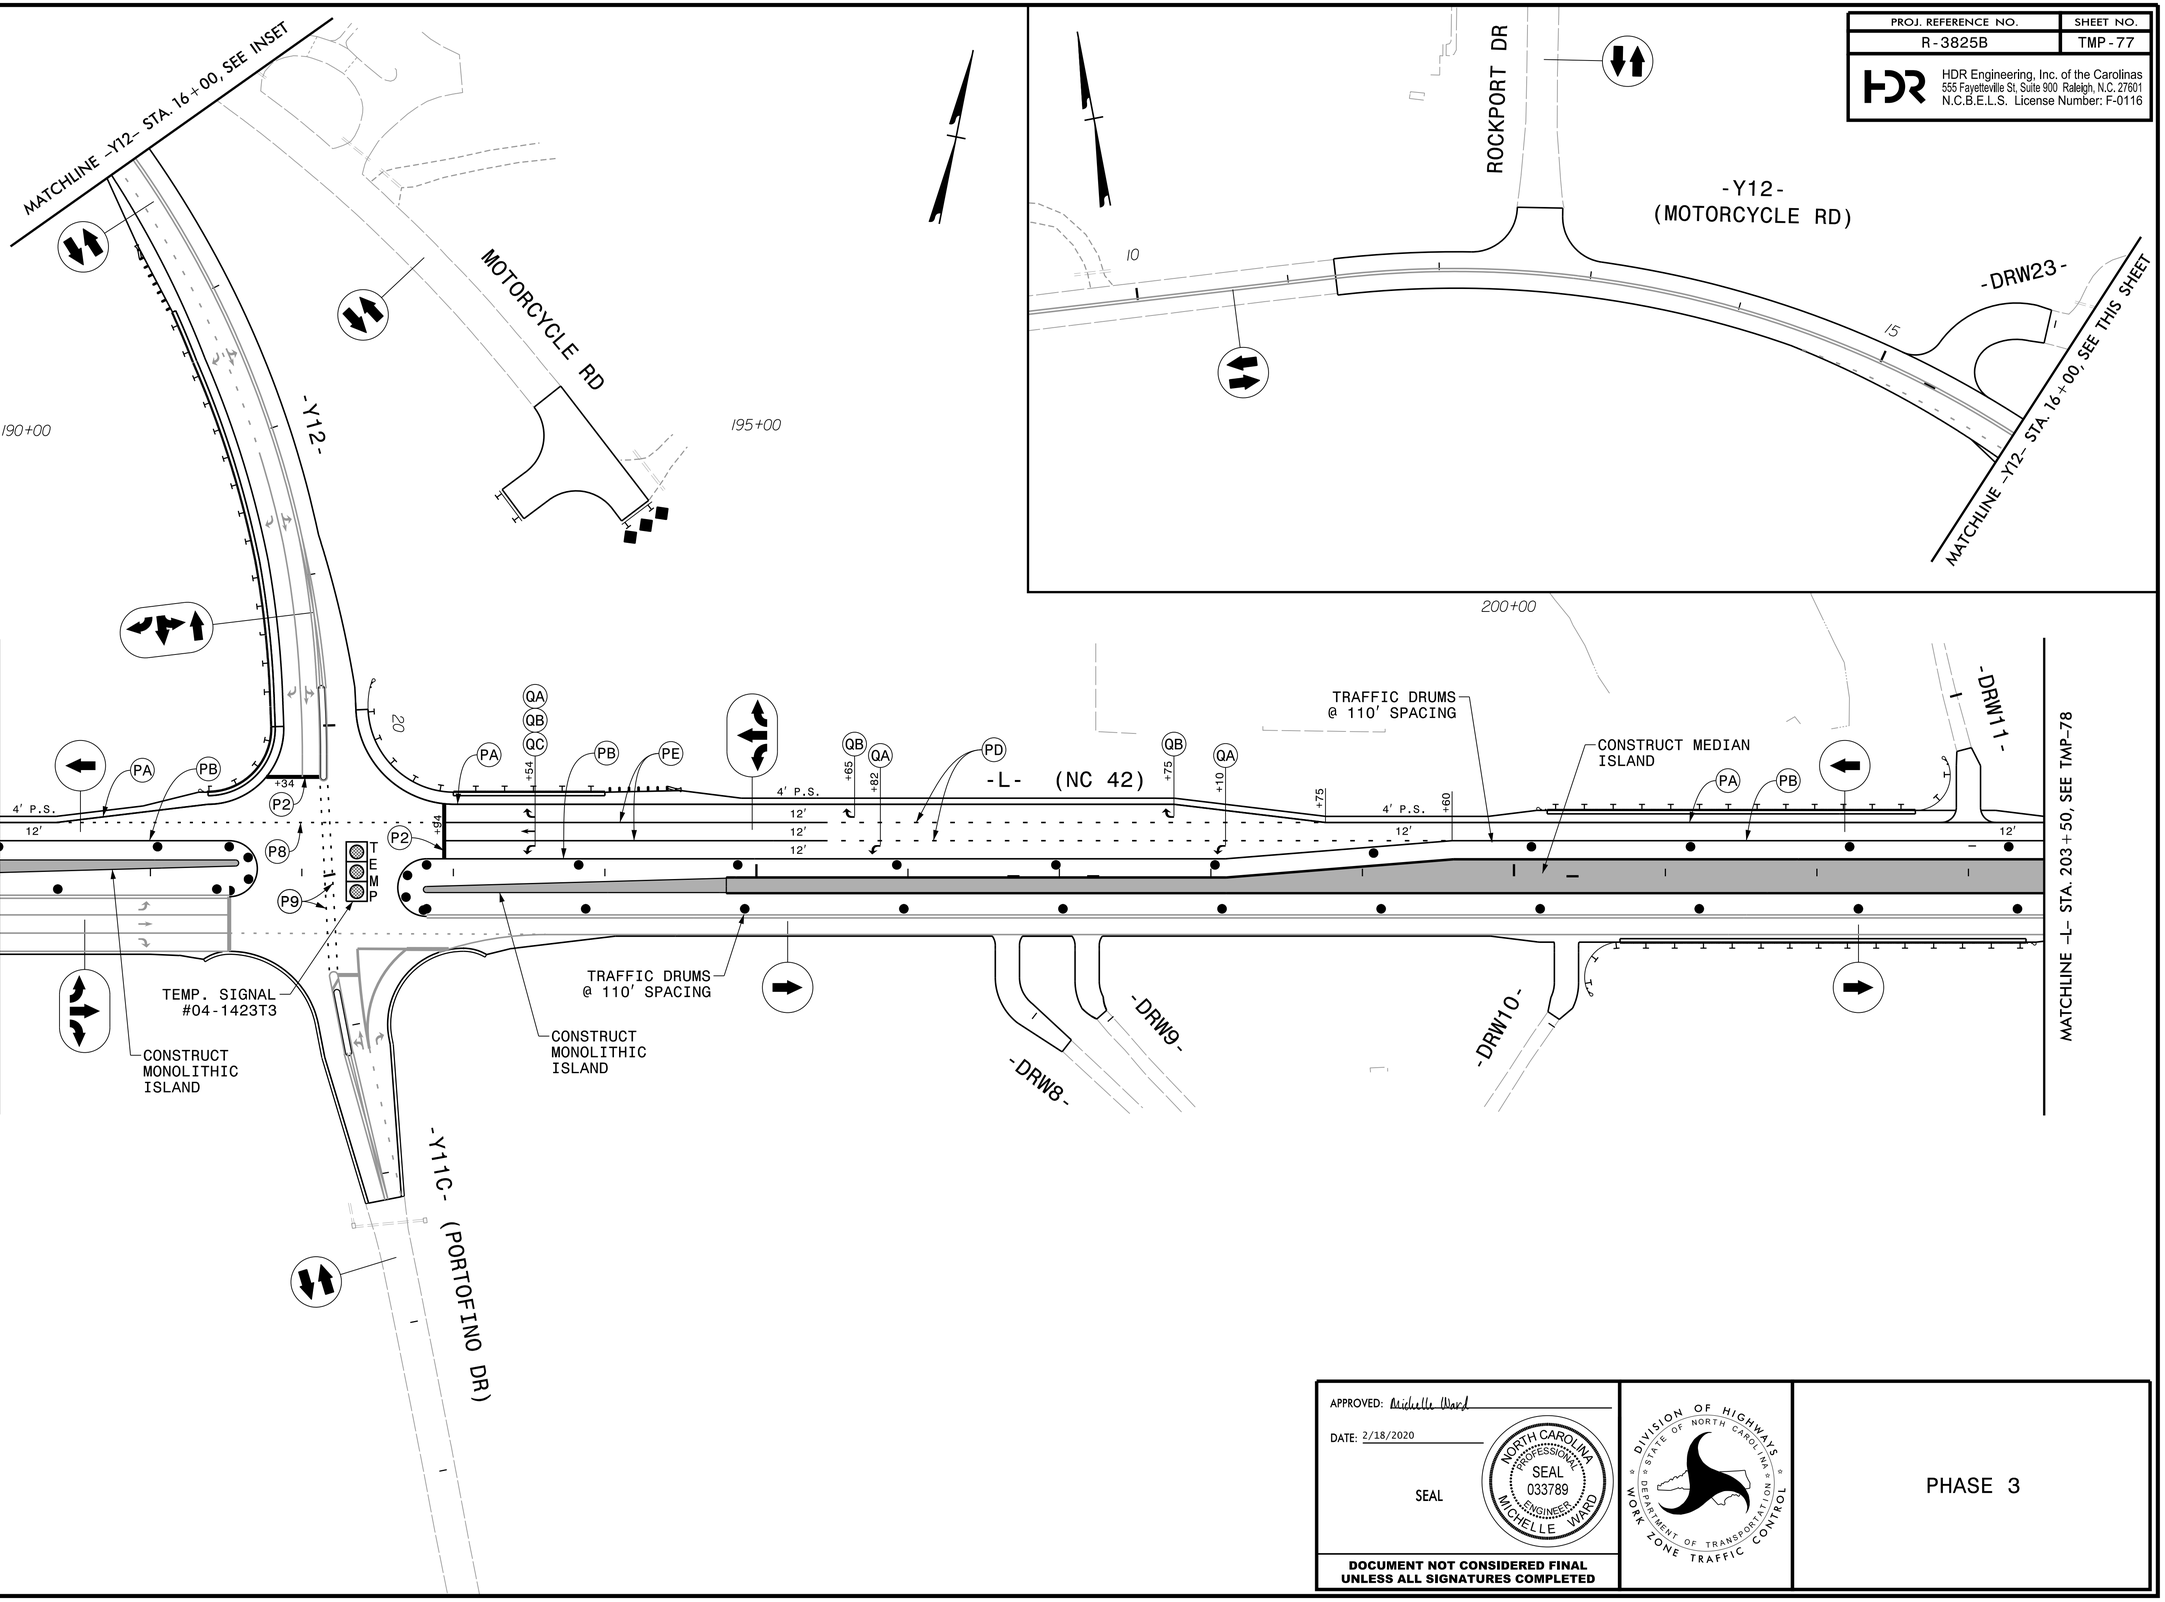


| REVISION |
|---|
| 2/4/2020: REVISED TEMPORARY MARKING ON -Y11C- (PORTOFINO DR) TO ADD ADDITIONAL LANE. |

APPROVED: Michelle Ward

DATE: 2/18/2020

SEAL

NORTH CAROLINA PROFESSIONAL SEAL 033789 ENGINEER MICHELLE WARD

**DOCUMENT NOT CONSIDERED FINAL UNLESS ALL SIGNATURES COMPLETED**

DIVISION OF HIGHWAYS · STATE OF NORTH CAROLINA · DEPARTMENT OF TRANSPORTATION · WORK ZONE TRAFFIC CONTROL

PHASE 3

PLOT DRIVER: NCDOT.pdf.color_eng_50.plt PENTABLE: NCDOT_tcp.tbl
USER: CHARNDEN DATE: 2/5/2020 TIME: 11:20:41 AM
FILE: pw:\\pwhdruseas01:HDR_US_East_01\Documents\3322\10001376\10051231\6.0_CAD_BIM\6.2_Work_In_Progress\Traffic\Traffic\TrafficControl\TCP\R3825B_TC_TMP-77.dgn