DocuSign Envelope ID: A07F78AB-D1C0-4758-9080-F3EDB5313497

PROJECT REFERENCE NO.	SHEET NO.
R-3825B	SCP-18

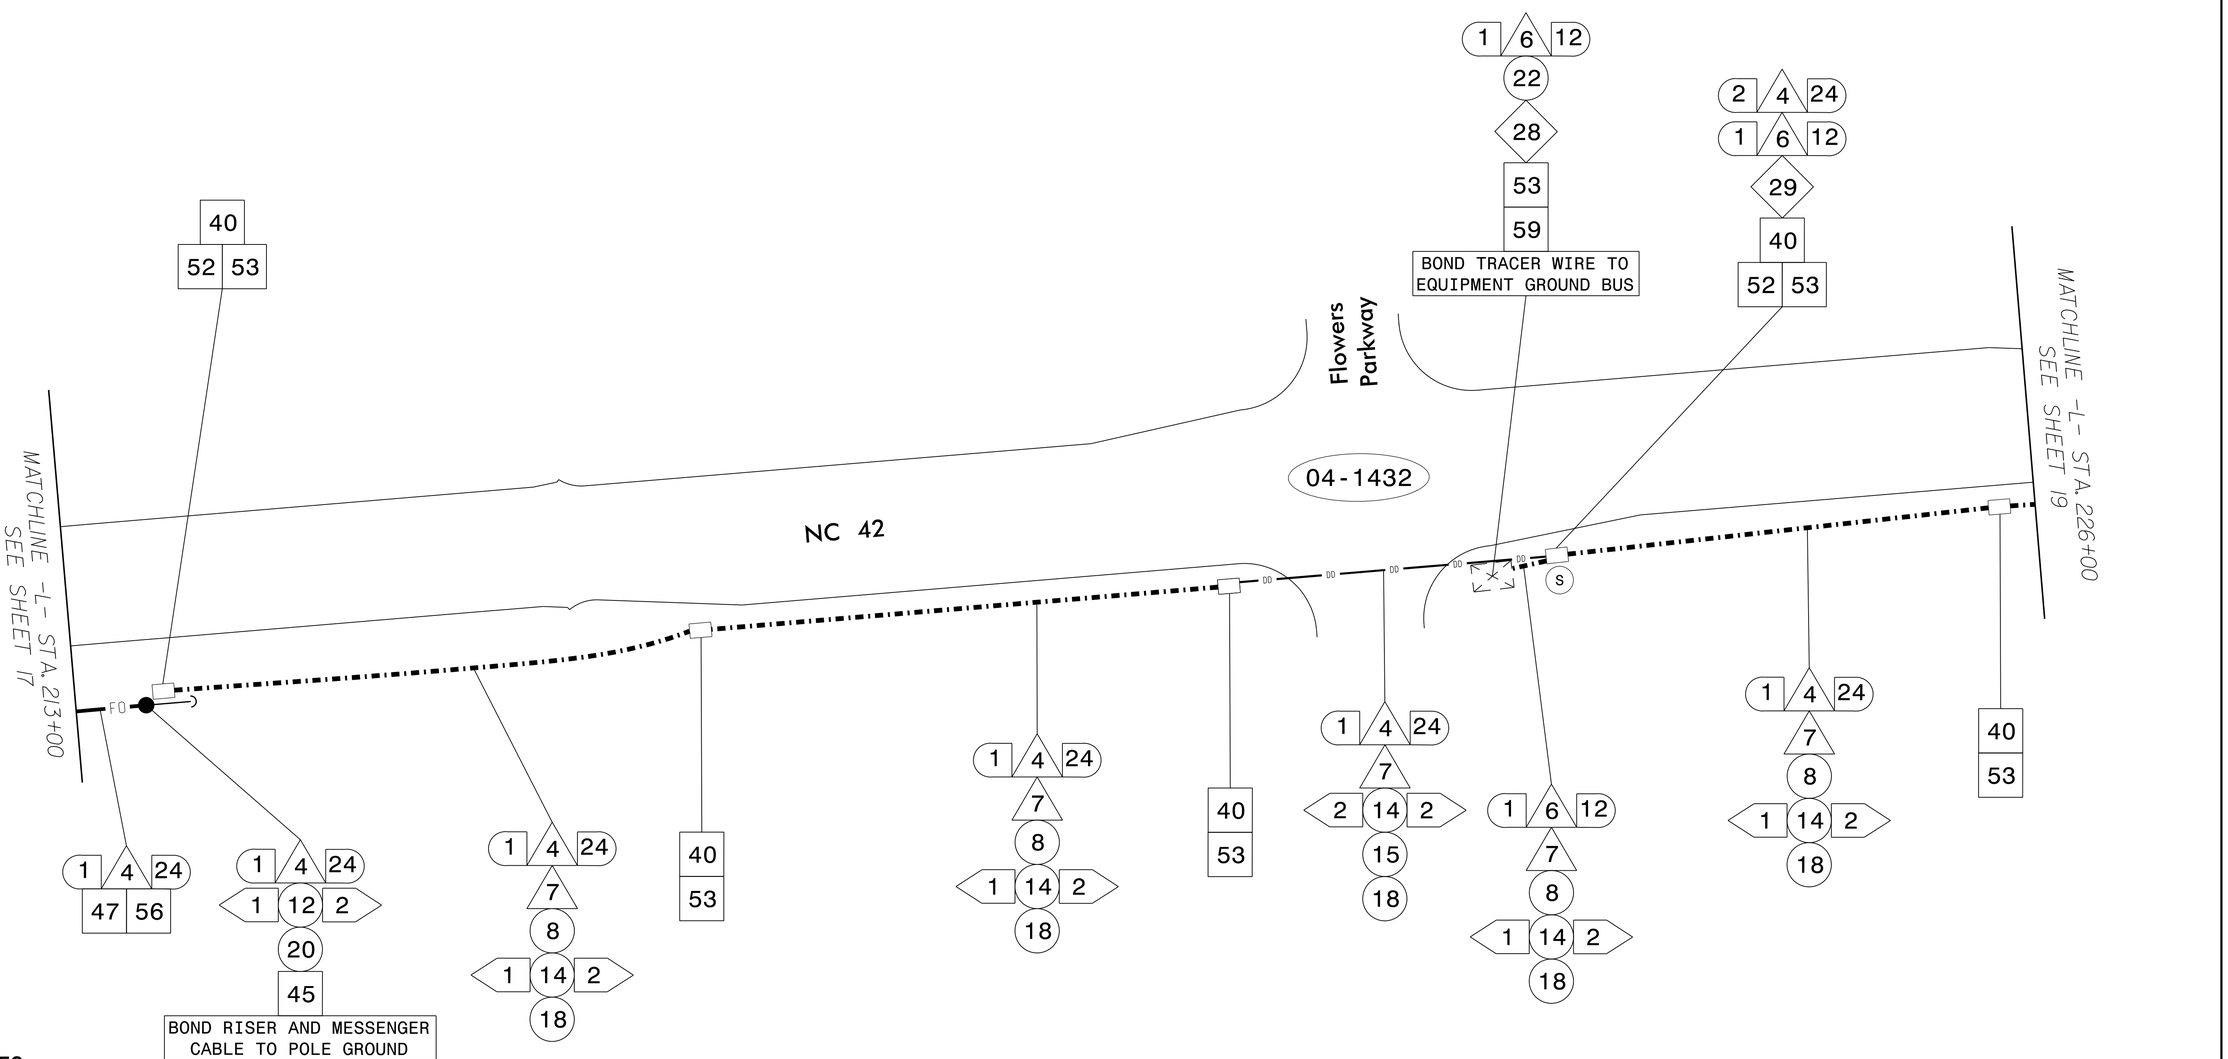

NOTES:

1. ALL CABLE ATTACHMENT POINTS ARE 40" BELOW NEUTRAL UNLESS OTHERWISE NOTED.

2. NOTIFY THE NCDOT DIVISION 4 TRAFFIC ENGINEER, ANDY BROWN, AT (252) 640–6505 EXT 3544, FIVE (5) DAYS PRIOR TO BEGINNING WORK ON SIGNAL SYSTEM COMMUNICATIONS CABLE. NOTIFY THE DIVISION 4 TRAFFIC ENGINEER AFTER ALL WORK IS PERFORMED. ALL WORK IS NOT COMPLETE UNTIL THE SIGNAL SYSTEM IS OPERATIONAL.

Prepared by
URS
URS Corporation – North Carolina
1600 Perimeter Park Drive
Morrisville, North Carolina 27560
TELEPHONE (919) 461-1100 FAX (919) 461-1415
NC LICENSE • C-2243

Prepared for the Offices of:
750 N. Greenfield Pkwy., Garner, NC 27529

SCALE 0 50
1"=50'

Communications Cable and Conduit Routing Plans

Division 4 Johnston County Clayton

PLAN DATE:	January 2018	REVIEWED BY:	C. L. Kalencik
PREPARED BY:	S. W. Cox	REVIEWED BY:	

REVISIONS	INIT.	DATE

DOCUMENT NOT CONSIDERED FINAL UNLESS ALL SIGNATURES COMPLETED

SEAL
NORTH CAROLINA PROFESSIONAL SEAL 37856 ENGINEER STEVEN W. COX

DocuSigned by: Steven Cox
2AFA2897734149C...
5/25/2018

CADD Filename:

5/25/2018
L:\Morrisville\Jobs1\R3825B\Traffic\Signals\R3825B SCP-18.dgn
coxs1