DocuSign Envelope ID: F075931A-CDE7-4474-A92A-EC6EAB35427D

STV 100 Years
STV Engineers, Inc.
900 West Trade St., Suite 715
Charlotte, NC 28202
NC License Number F-0991

PROJECT REFERENCE NO.	SHEET NO.
U-5114	2B-1

ROADWAY DESIGN ENGINEER

NORTH CAROLINA PROFESSIONAL SEAL 039234 ENGINEER MARK T. HONEYCUTT 11/6/2018

DOCUMENT NOT CONSIDERED FINAL UNLESS ALL SIGNATURES COMPLETED

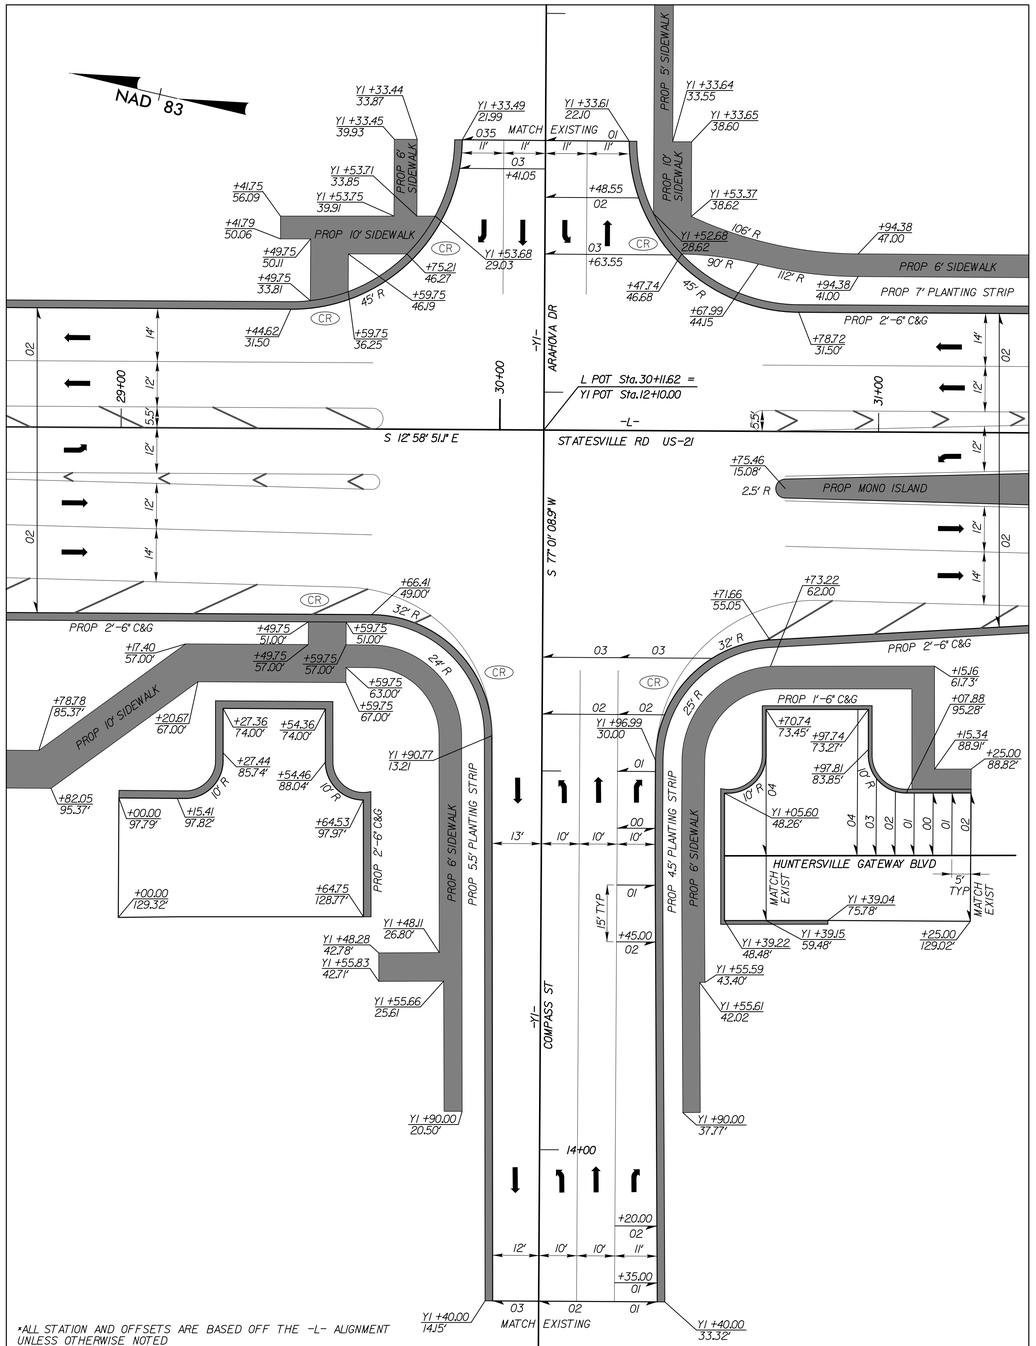

INTERSECTION DETAIL – A

0 20 40

SEE SHEET 5 FOR FULL PLAN VIEW

SCALE : 1"=20'

–L– STATESVILLE RD, –Y1– ARAHOVA DR & COMPASS ST

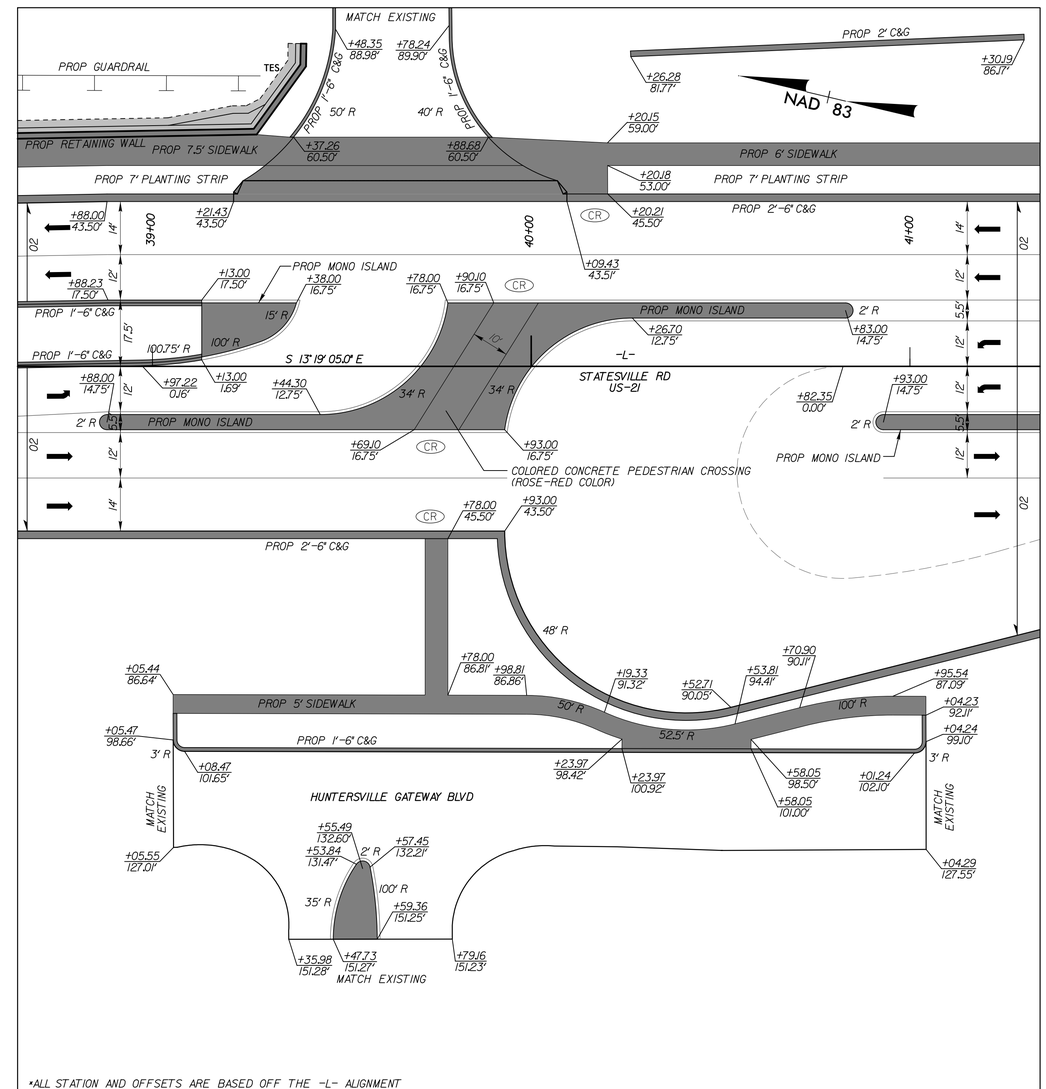

INTERSECTION DETAIL – B

0 20 40

SEE SHEET 6 FOR FULL PLAN VIEW

SCALE : 1"=20'

–L– STATESVILLE RD

6/2/99
6/5/2018
R:\Roadway\Proj\STTU-5114_rdy_pst02B-1.dgn
mabdalla2