DocuSign Envelope ID: F0D803EB-1DE4-45B6-8782-7046A191E6D9

5/28/99

STV 100 Years
STV Engineers, Inc.
900 West Trade St., Suite 715
Charlotte, NC 28202
NC License Number F-0991

PROJECT REFERENCE NO.	SHEET NO.
U-5114	11

ROADWAY DESIGN ENGINEER
NORTH CAROLINA PROFESSIONAL SEAL 039234 ENGINEER NIKKI T. HONEYCUTT 10/19/2018

HYDRAULICS ENGINEER
NORTH CAROLINA PROFESSIONAL SEAL 038053 ENGINEER DALVIN C. MORRISON 10/19/2018

DOCUMENT NOT CONSIDERED FINAL UNLESS ALL SIGNATURES COMPLETED

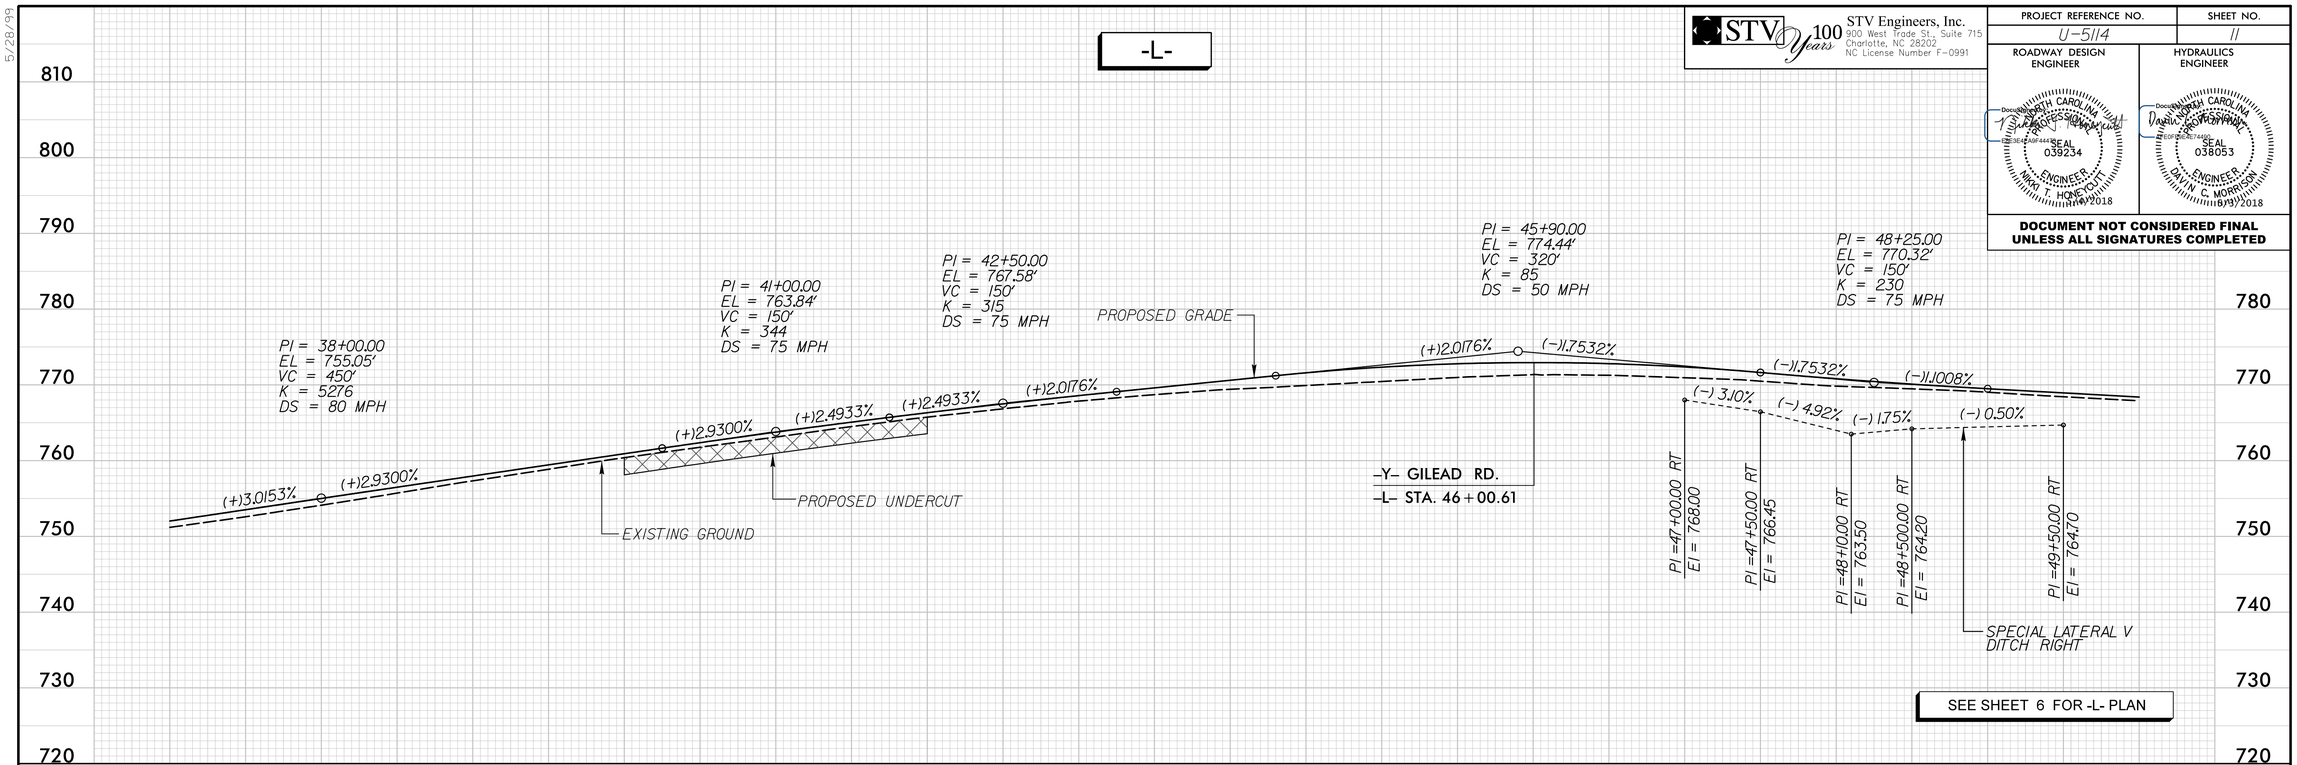

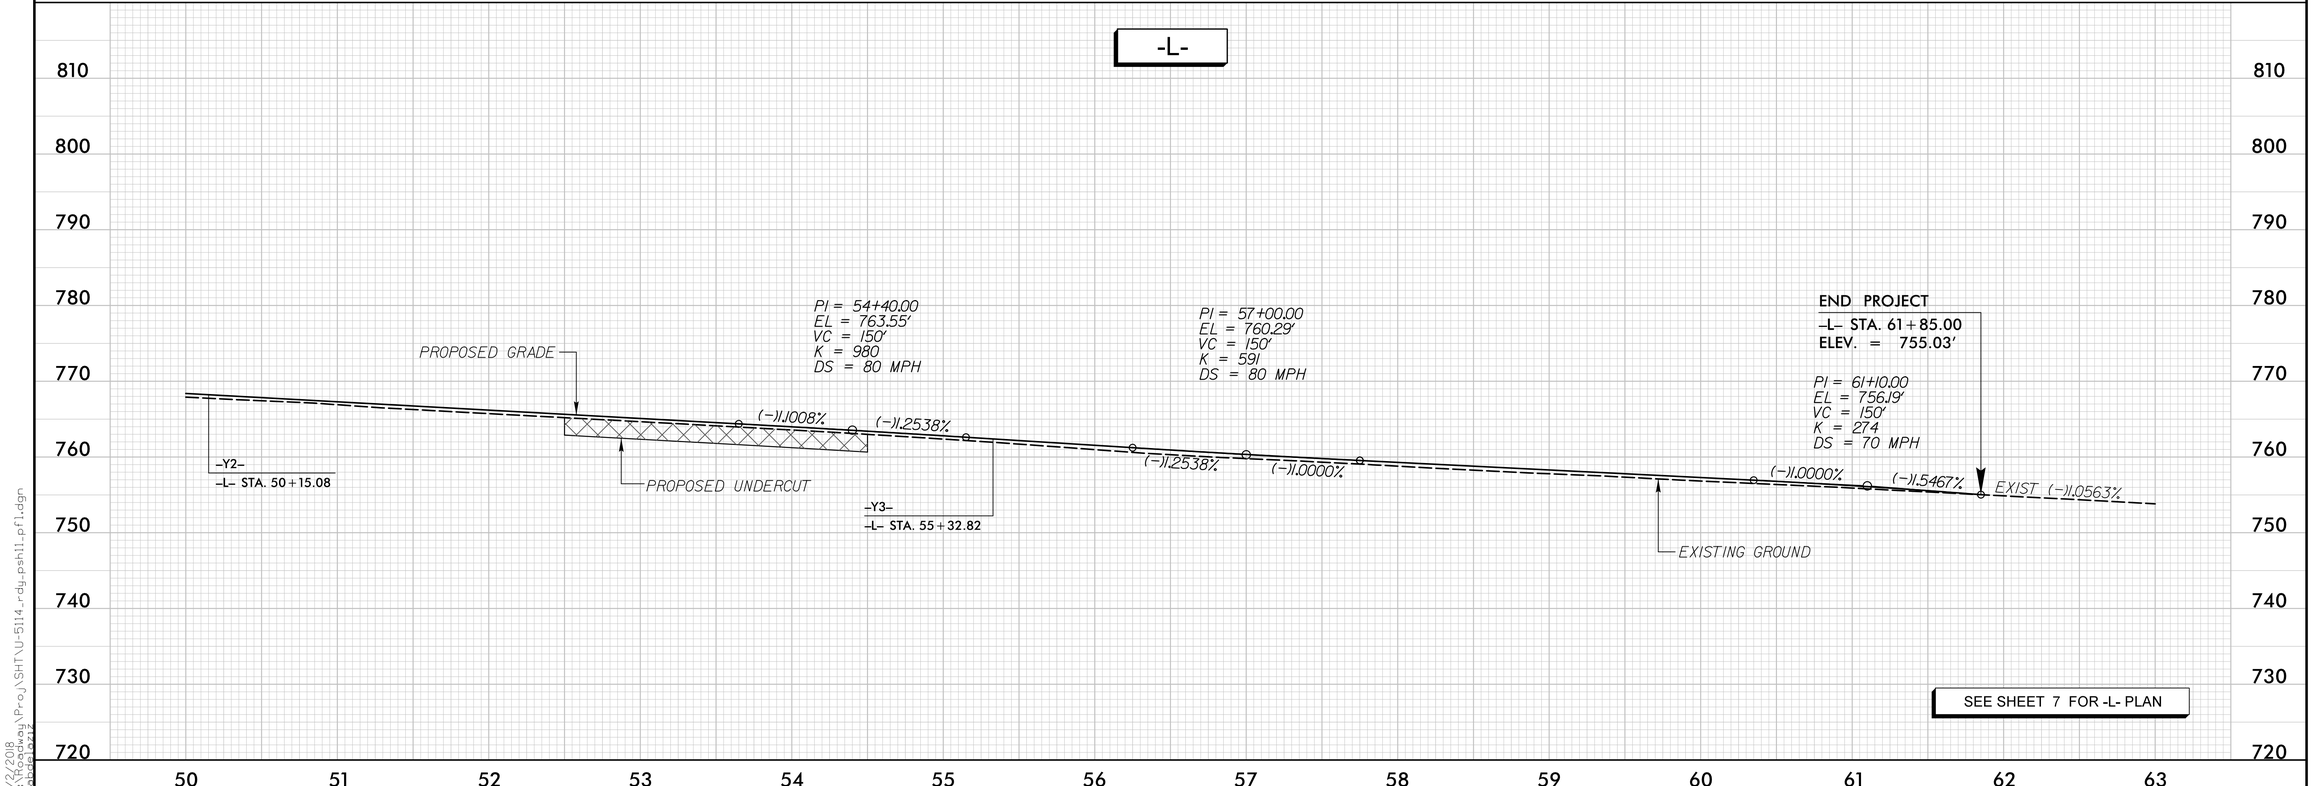

5/22/2018
R:\Roadway\Proj\SHT\U-5114_rdy_psh11_pfl.dgn
mbedsaxe