DocuSign Envelope ID: F0D803EB-1DE4-45B6-8782-7046A191E6D9

5/28/99

STV 100 Years
STV Engineers, Inc.
900 West Trade St., Suite 715
Charlotte, NC 28202
NC License Number F-0991

PROJECT REFERENCE NO.	SHEET NO.
U-5114	14

ROADWAY DESIGN ENGINEER

NORTH CAROLINA PROFESSIONAL SEAL 039234 ENGINEER NIKKI T. HONECUTT 10/24/2018

HYDRAULICS ENGINEER

NORTH CAROLINA PROFESSIONAL SEAL 038053 ENGINEER DALVIN C. MORRISON 10/9/2018

DOCUMENT NOT CONSIDERED FINAL UNLESS ALL SIGNATURES COMPLETED

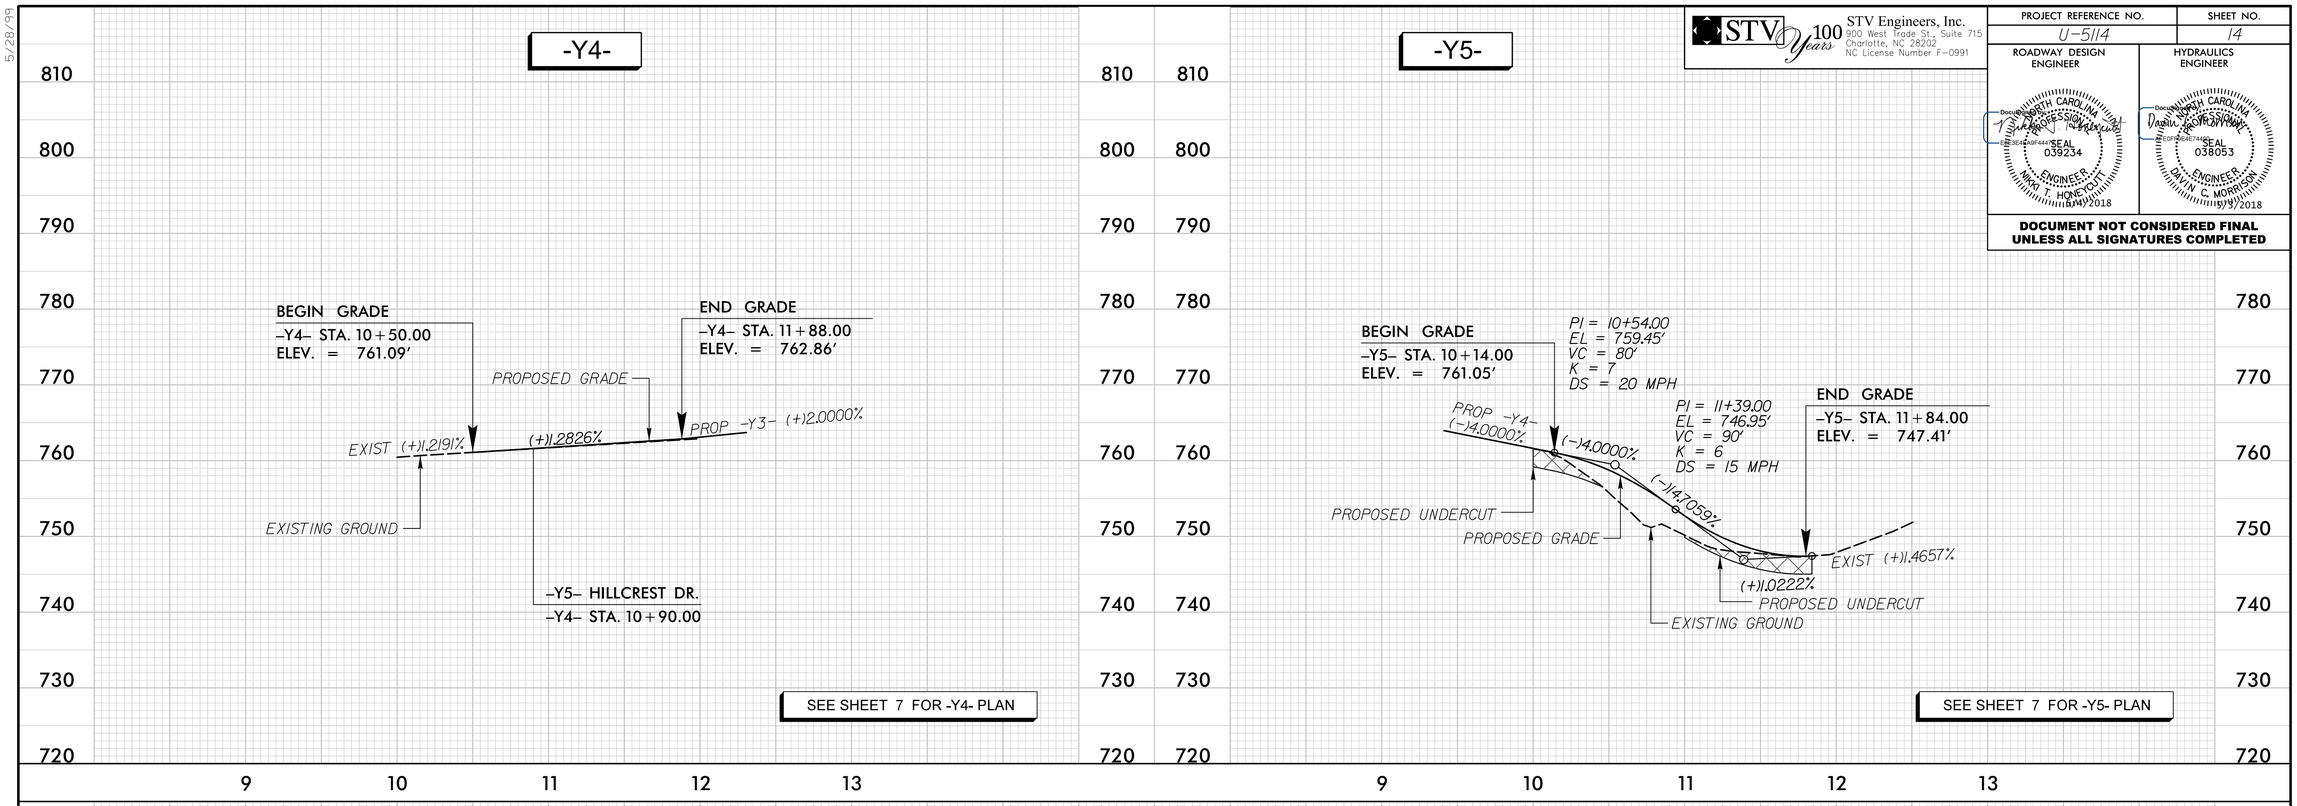

5/2/2018
rrichardson\proj\SHT\U-5114_rdy_psh14_pfl.dgn
ncdot5214