PROJECT REFERENCE NO.	SHEET NO.
U-4405	UC-53

DESIGNED BY: AMH
DRAWN BY: AMH/AB
CHECKED BY: AMH
APPROVED BY: MWF
REVISED:

NORTH CAROLINA DEPARTMENT OF TRANSPORTATION
UTILITIES ENGINEERING SEC.
PHONE:(919)707-6690
FAX:(919)250-4151

8/3/2018
NORTH CAROLINA PROFESSIONAL SEAL 025490 ENGINEER MARK W. FISHER
Docu[illegible]
Mark W. Fisher
UTILITY CONSTRUCTION PLANS ONLY

DOCUMENT NOT CONSIDERED FINAL UNTIL ALL SIGNATURES ARE COMPLETED

UTILITY CONSTRUCTION

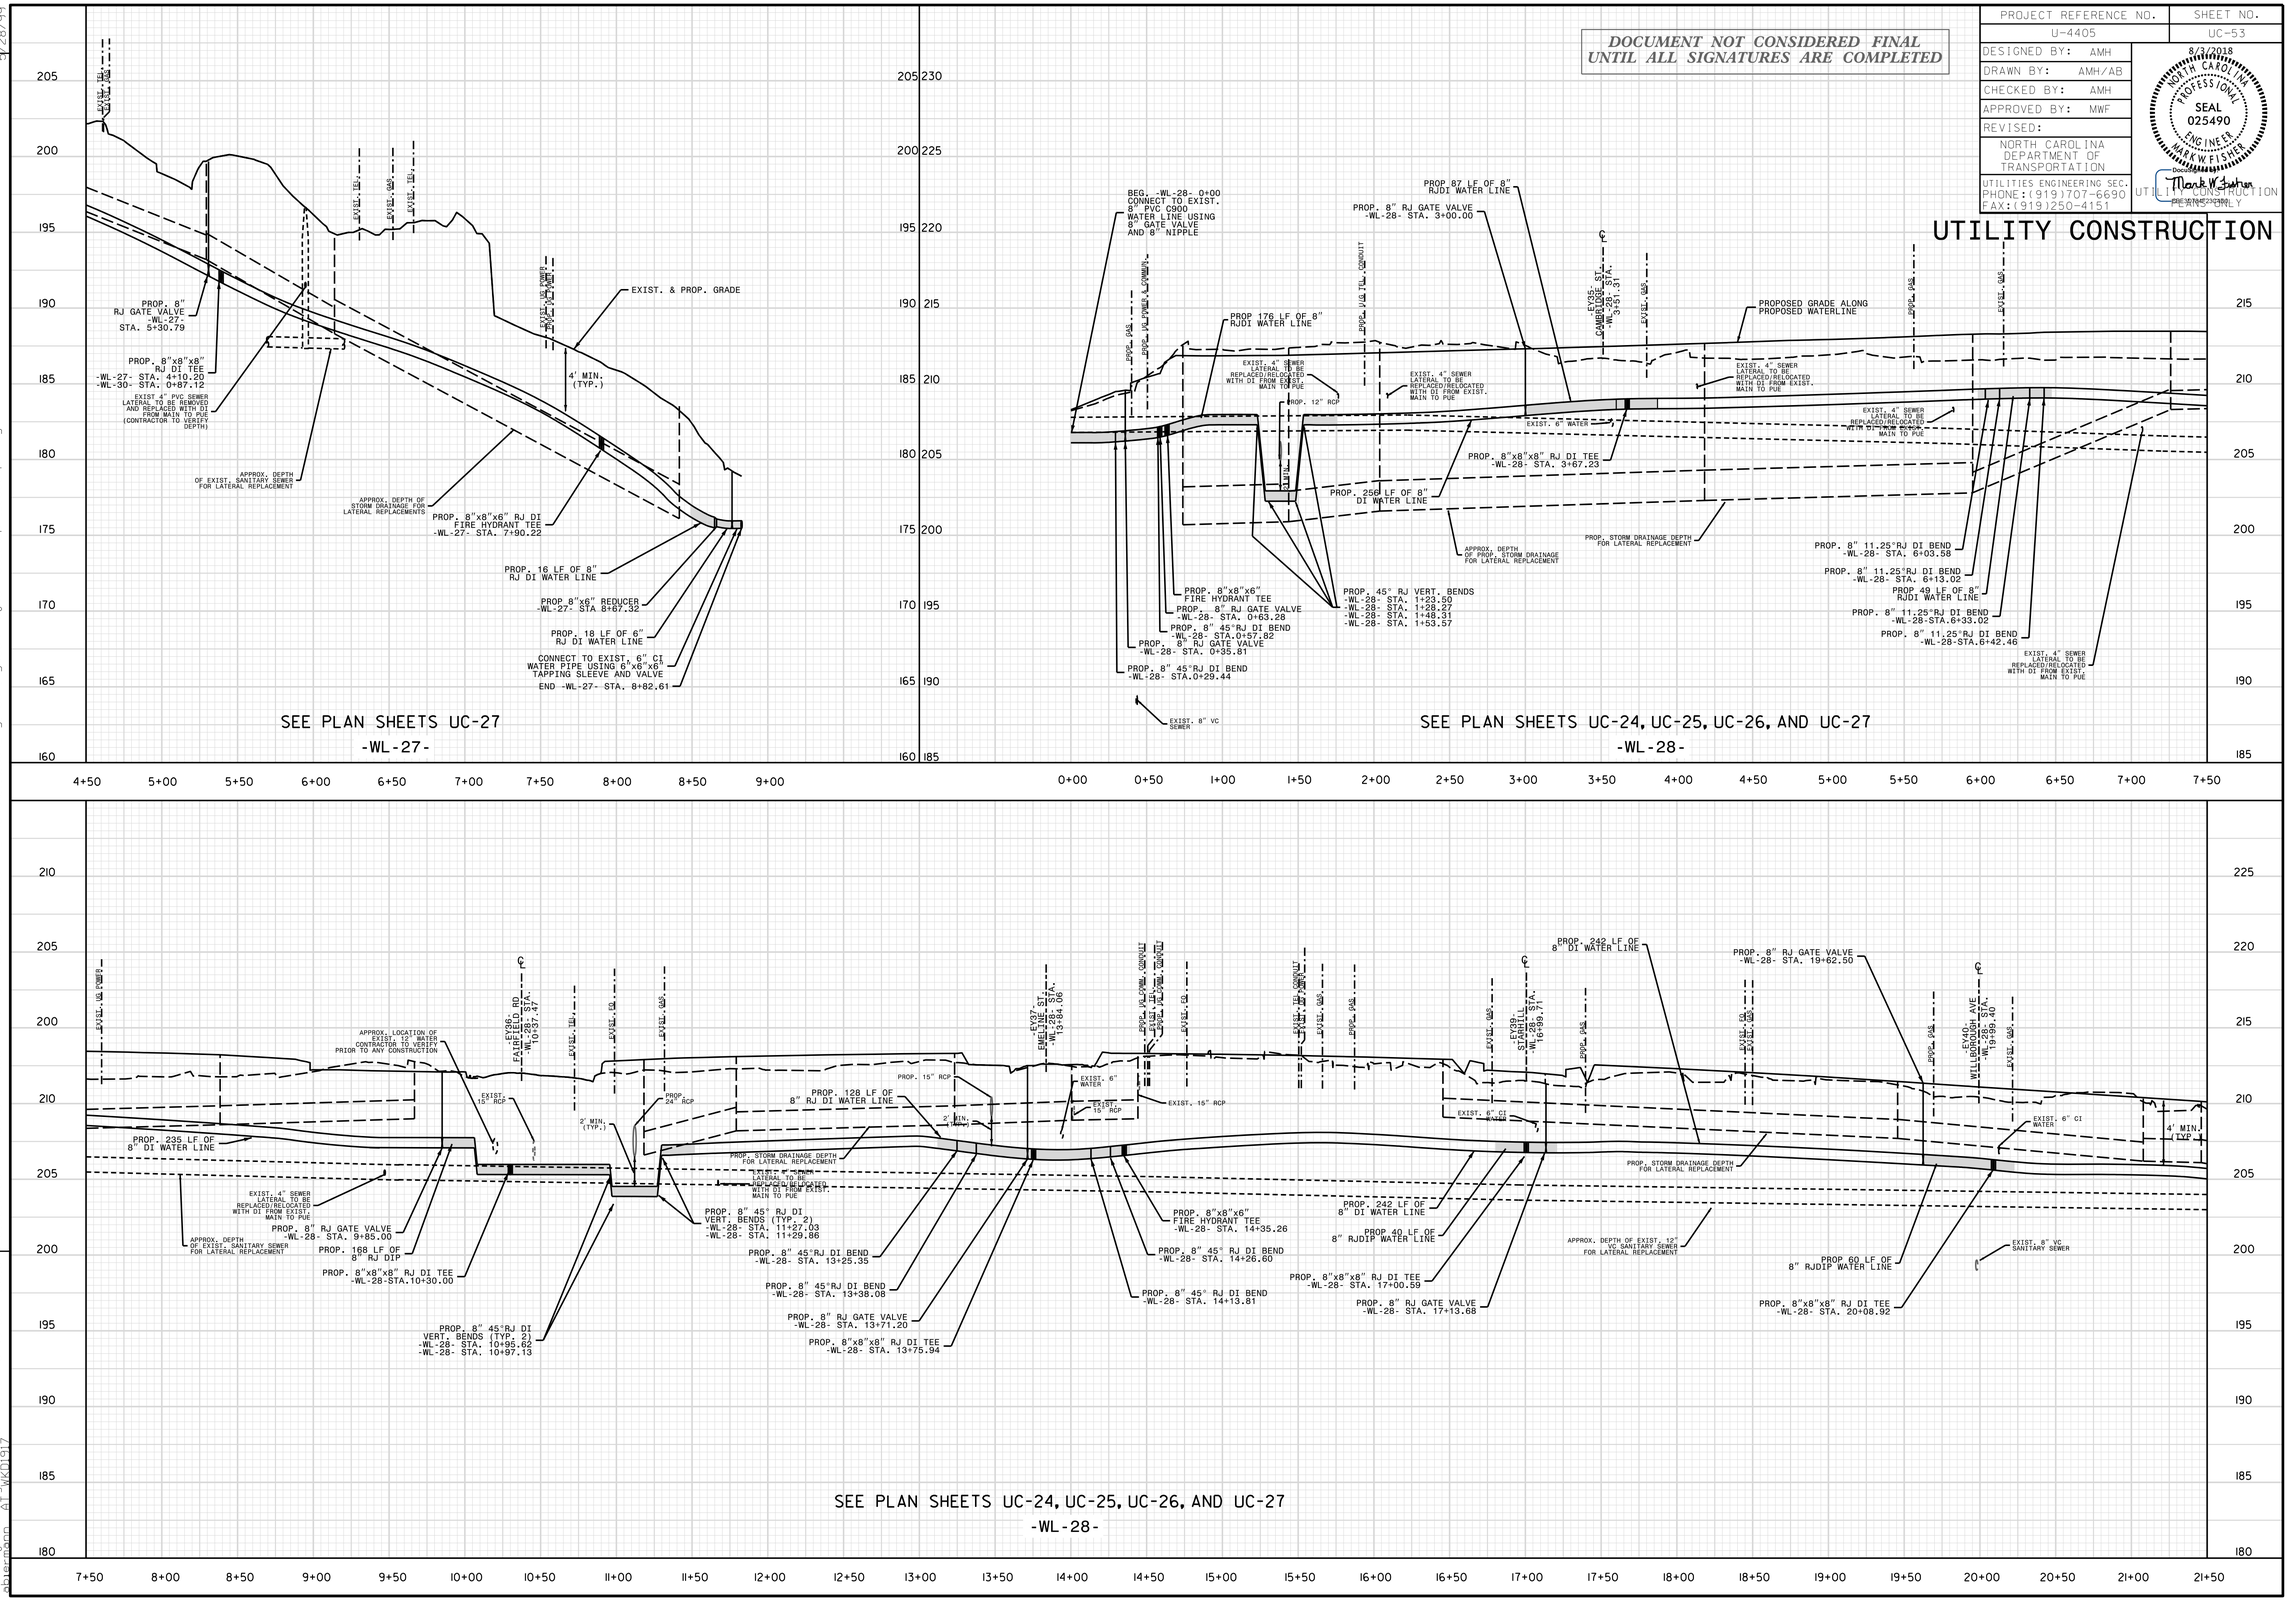

REVISIONS

UTILITY REV.- JULY 23,2018 - SHIFTED IN-LINE VALVE TO OTHER SIDE OF TEE ON CAMBRIDGE ST
- ADDED TO LINE VALVE TO OTHER SIDE OF TEE ON FAIRFIELD DR.
- SHIFTED IN-LINE VALVE TO OTHER SIDE OF TEE ON WILLSBOROUGH AVE
- SHIFTED IN-LINE VALVE TO OTHER SIDE OF TEE ON WILLSBOROUGH AVE

5/28/99

27-JUL-2018 14:20
L:\Projects\Fayetteville Public Works Commission\20150177000RA Raeford Road NCDOT U 4405\CADD\NCDOT PLANS\Utilities\Engineering\UC\Proj\U4405_ut_pfl_uc53_psh.dgn
abjermann AT WKD1917