PROJECT REFERENCE NO.	SHEET NO.
R-5735	EC-11/CONST.05
R/W SHEET NO.	
ROADWAY DESIGN ENGINEER	HYDRAULICS ENGINEER

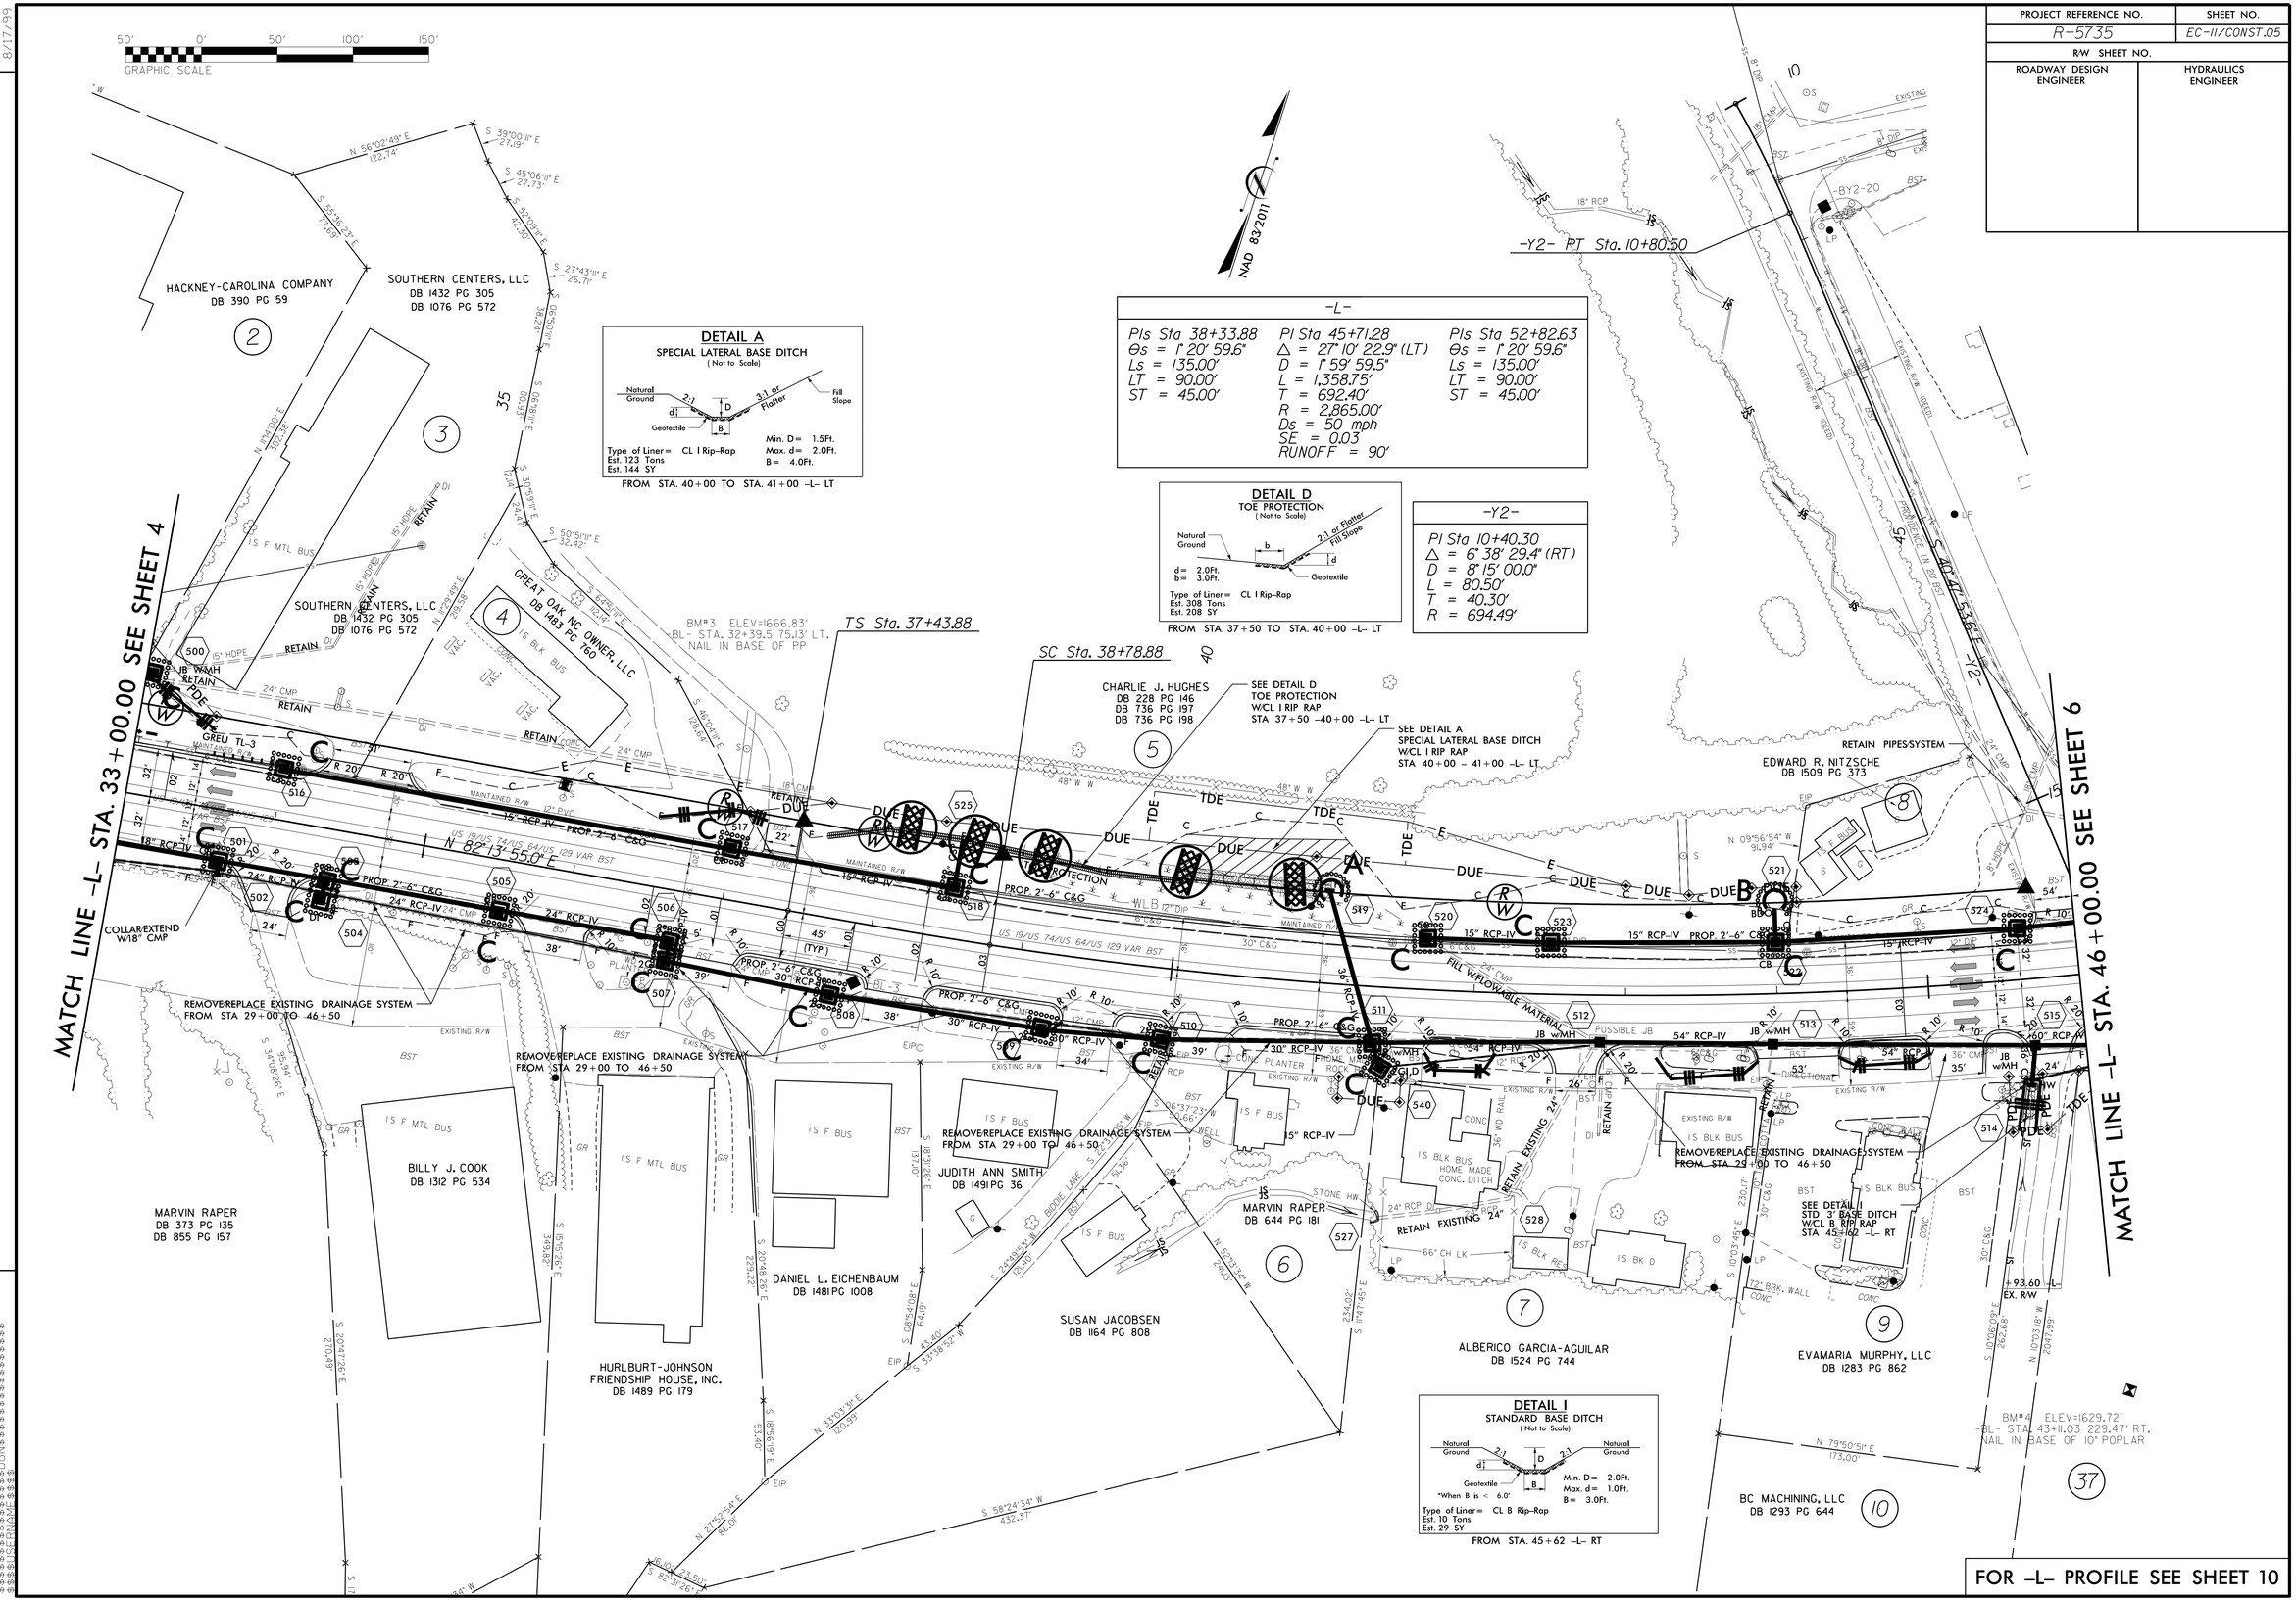

REVISIONS

8/17/99