PLANS PREPARED BY : PARSONS, RALEIGH, NORTH CAROLINA, (919) 854-1345, NC LICENSE NO. F-0246, FOR NORTH CAROLINA DEPT. OF TRANSPORTATION	PROJECT REFERENCE NO.	SHEET NO.
	I-40	EC-11/CONST.06
	R/W SHEET NO.	
	ROADWAY DESIGN ENGINEER	HYDRAULICS ENGINEER

DOCUMENT NOT CONSIDERED FINAL UNLESS ALL SIGNATURES COMPLETED

THE OUTSIDE BUFFER, WETLAND OR WATER BOUNDARY SHALL BE CLEARLY MARKED BY HIGHLY VISIBLE FENCING (ORANGE SAFETY FENCE)

FINAL GRADING EROSION CONTROL FOR CONSTRUCTION SHEET 6

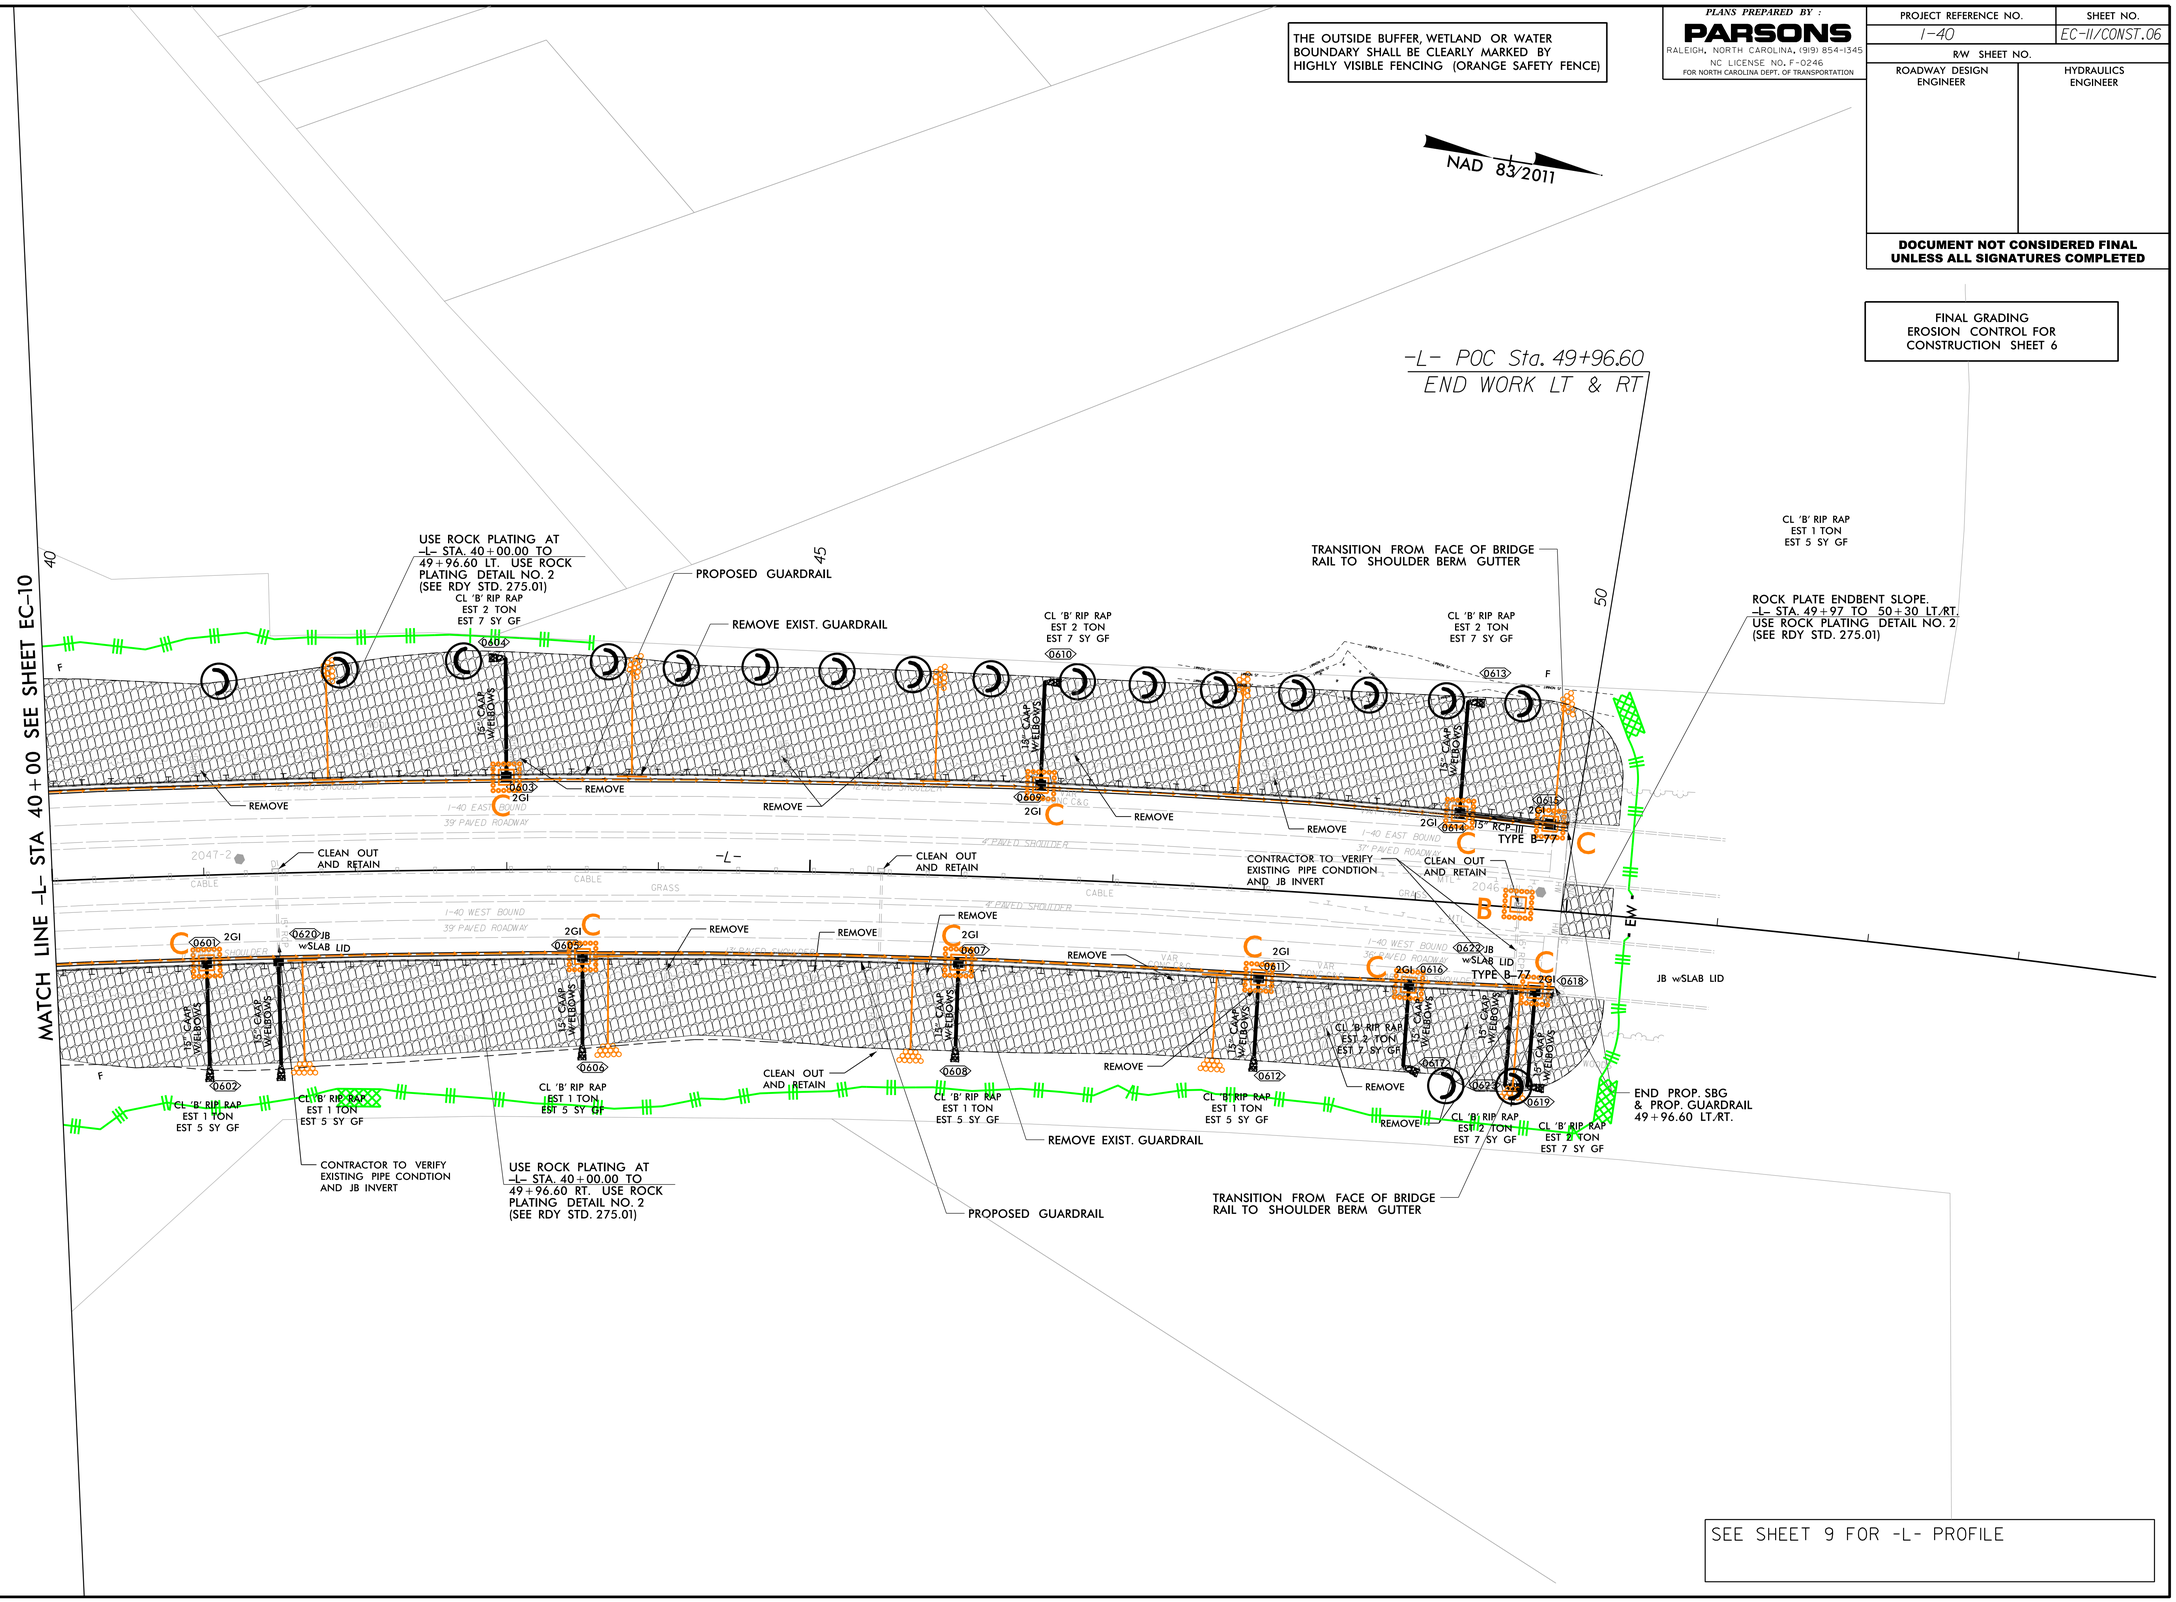

SEE SHEET 9 FOR -L- PROFILE

REVISIONS

8/17/99

3:\JUL 2020 ln07 I-40 Storm Repairs\Erosion Control\Plans\I-40_EC06_PSH_11.dgn
60038002 AT RPS172