PROJECT REFERENCE NO.	SHEET NO.
2021CPT.05.01.10321.1, etc.	1

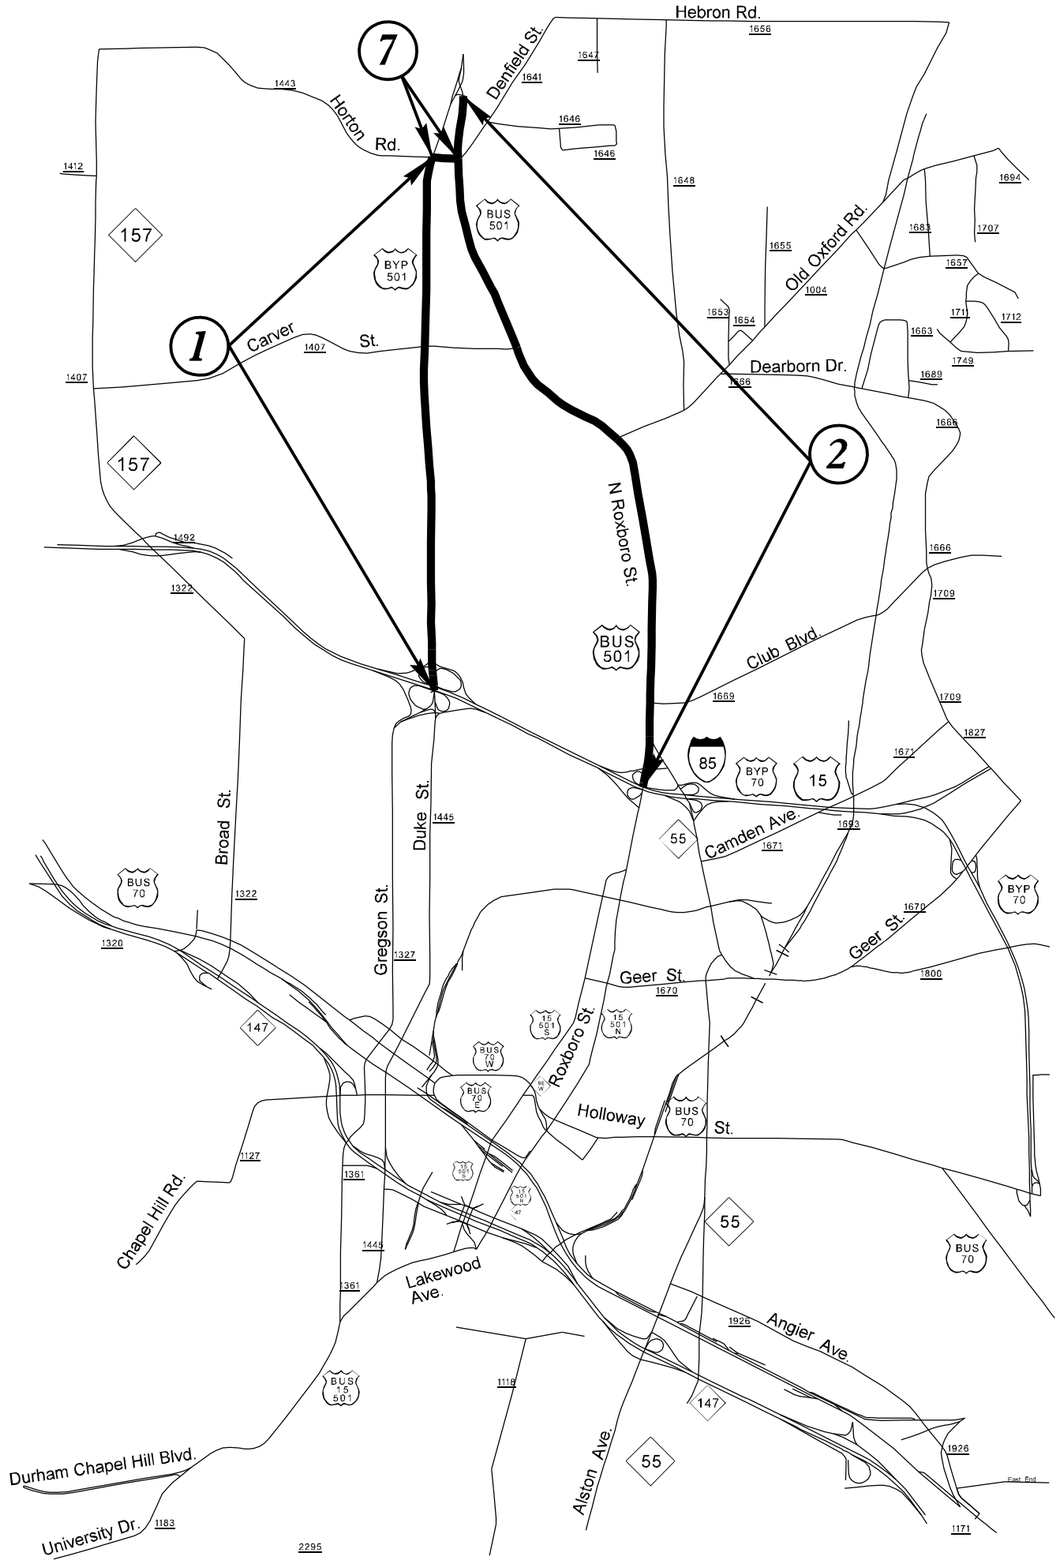

1. US 501 N. DUKE STREET
2. BUS 501 N ROXBORO STREET
7. SR 1443 HORTON ROAD

2021 DURHAM COUNTY RESURFACING