DocuSign Envelope ID: 53EEA136-877A-4D9E-B0C1-FD9990DFF8B0

F.A PROJECT: 1551006

12+50 13+00 13+50 14+00 14+50

50 40 30 20 10 00

SPAN A

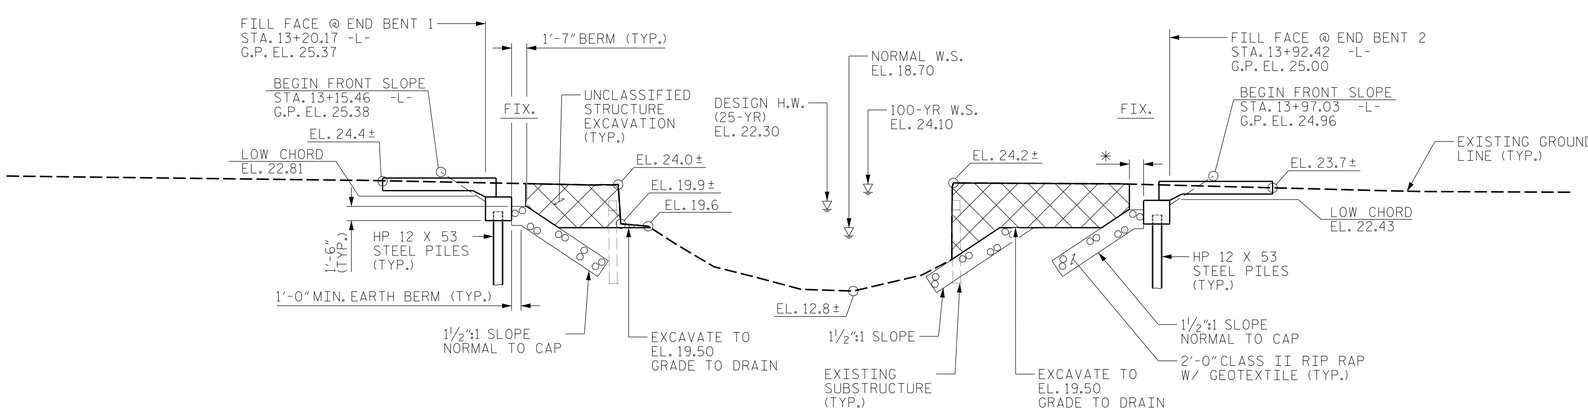

END BENT 1 END BENT 2

SECTION ALONG -L-

* 1'-6" TO THE LIMITS OF UNCLASSIFIED STRUCTURE EXCAVATION (TYP.)

(+)0.4000% Δ (-)1.1500%

GRADE DATA -L-

PI = 13+40.0
EL. = 25.66'
VC = 180'

UNCLASSIFIED STRUCTURE EXCAVATION

NC GRID NAD 83 NA 2011

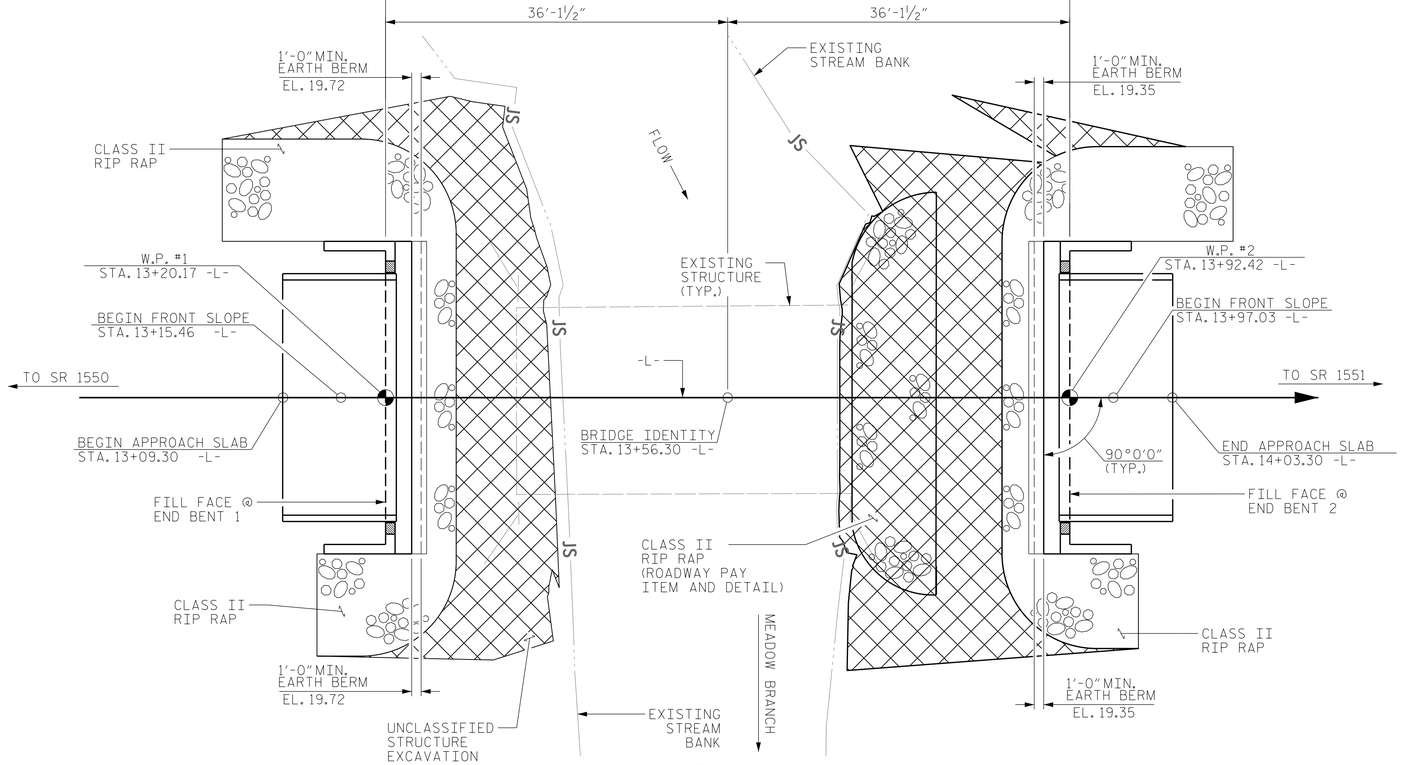

PLAN

(PILES NOT SHOWN FOR CLARITY)

I HEREBY CERTIFY THESE PLANS ARE THE AS-BUILT PLANS

PROJECT NO. BR-0120

PITT COUNTY

STATION: 13+56.30 -L-

SHEET 1 OF 2 REPLACES BRIDGE NO. 730123

DocuSigned by: Jacob H. Duke 9CD53ADC66D6400...
1/8/2020

NORTH CAROLINA PROFESSIONAL SEAL 043777 ENGINEER JACOB H DUKE

KCA KISINGER CAMPO & ASSOCIATES
301 FAYETTEVILLE ST., SUITE 1500
RALEIGH, NC 27601 (919) 882-7839
NC FIRM LICENSE: C-1506

STATE OF NORTH CAROLINA
DEPARTMENT OF TRANSPORTATION
RALEIGH

GENERAL DRAWING

FOR BRIDGE ON SR 1552 OVER MEADOW BRANCH BETWEEN SR 1550 (SHEPPARD MILL RD.) AND SR 1551 (BEARGRASS RD.)

REVISIONS						SHEET NO.
NO.	BY:	DATE:	NO.	BY:	DATE:	S-1
1			3			TOTAL SHEETS
2			4			13

DOCUMENT NOT CONSIDERED FINAL UNLESS ALL SIGNATURES COMPLETED

DRAWN BY : DIEGO A. AGUIRRE DATE : 10/10/19
CHECKED BY : JACOB H. DUKE DATE : 12/5/19
DESIGN ENGINEER OF RECORD: JACOB H. DUKE DATE : 12/5/19

1/8/2020
BR-0120_SMU_GD01_730123.dgn
okhalafalla