DocuSign Envelope ID: 9F887D4E-5A56-4A88-8A5C-6AC0FA8D9523

BRIDGE# 320035	PROJECT REFERENCE NO.	SHEET NO.
UTILITY CONSTRUCTION PLANS	BR-0112	UC-4
DOCUMENT NOT CONSIDERED FINAL UNLESS ALL SIGNATURES COMPLETED	DESIGNED BY: SLK	4/7/2020
	DRAWN BY: SLK	
	CHECKED BY: MVZ	
	APPROVED BY: MVZ	
	REVISED:	
UTILITIES ENGINEERING SEC. PHONE:(919)707-6690 FAX:(919)250-4151	UTILITY CONSTRUCTION PLANS ONLY	

NORTH CAROLINA PROFESSIONAL SEAL 10773 ENGINEER EDWARD G. WETHERILL

WETHERILL ENGINEERING
1223 Jones Franklin Rd.
Raleigh, N.C. 27606
License No. F-0377
Bus: 919 851 8077
Fax: 919 851 8107
TRANSPORTATION PLANNING/DESIGN - BRIDGE/STRUCTURE DESIGN
CIVIL/SITE DESIGN - GIS/GPS - CONSTRUCTION OBSERVATION

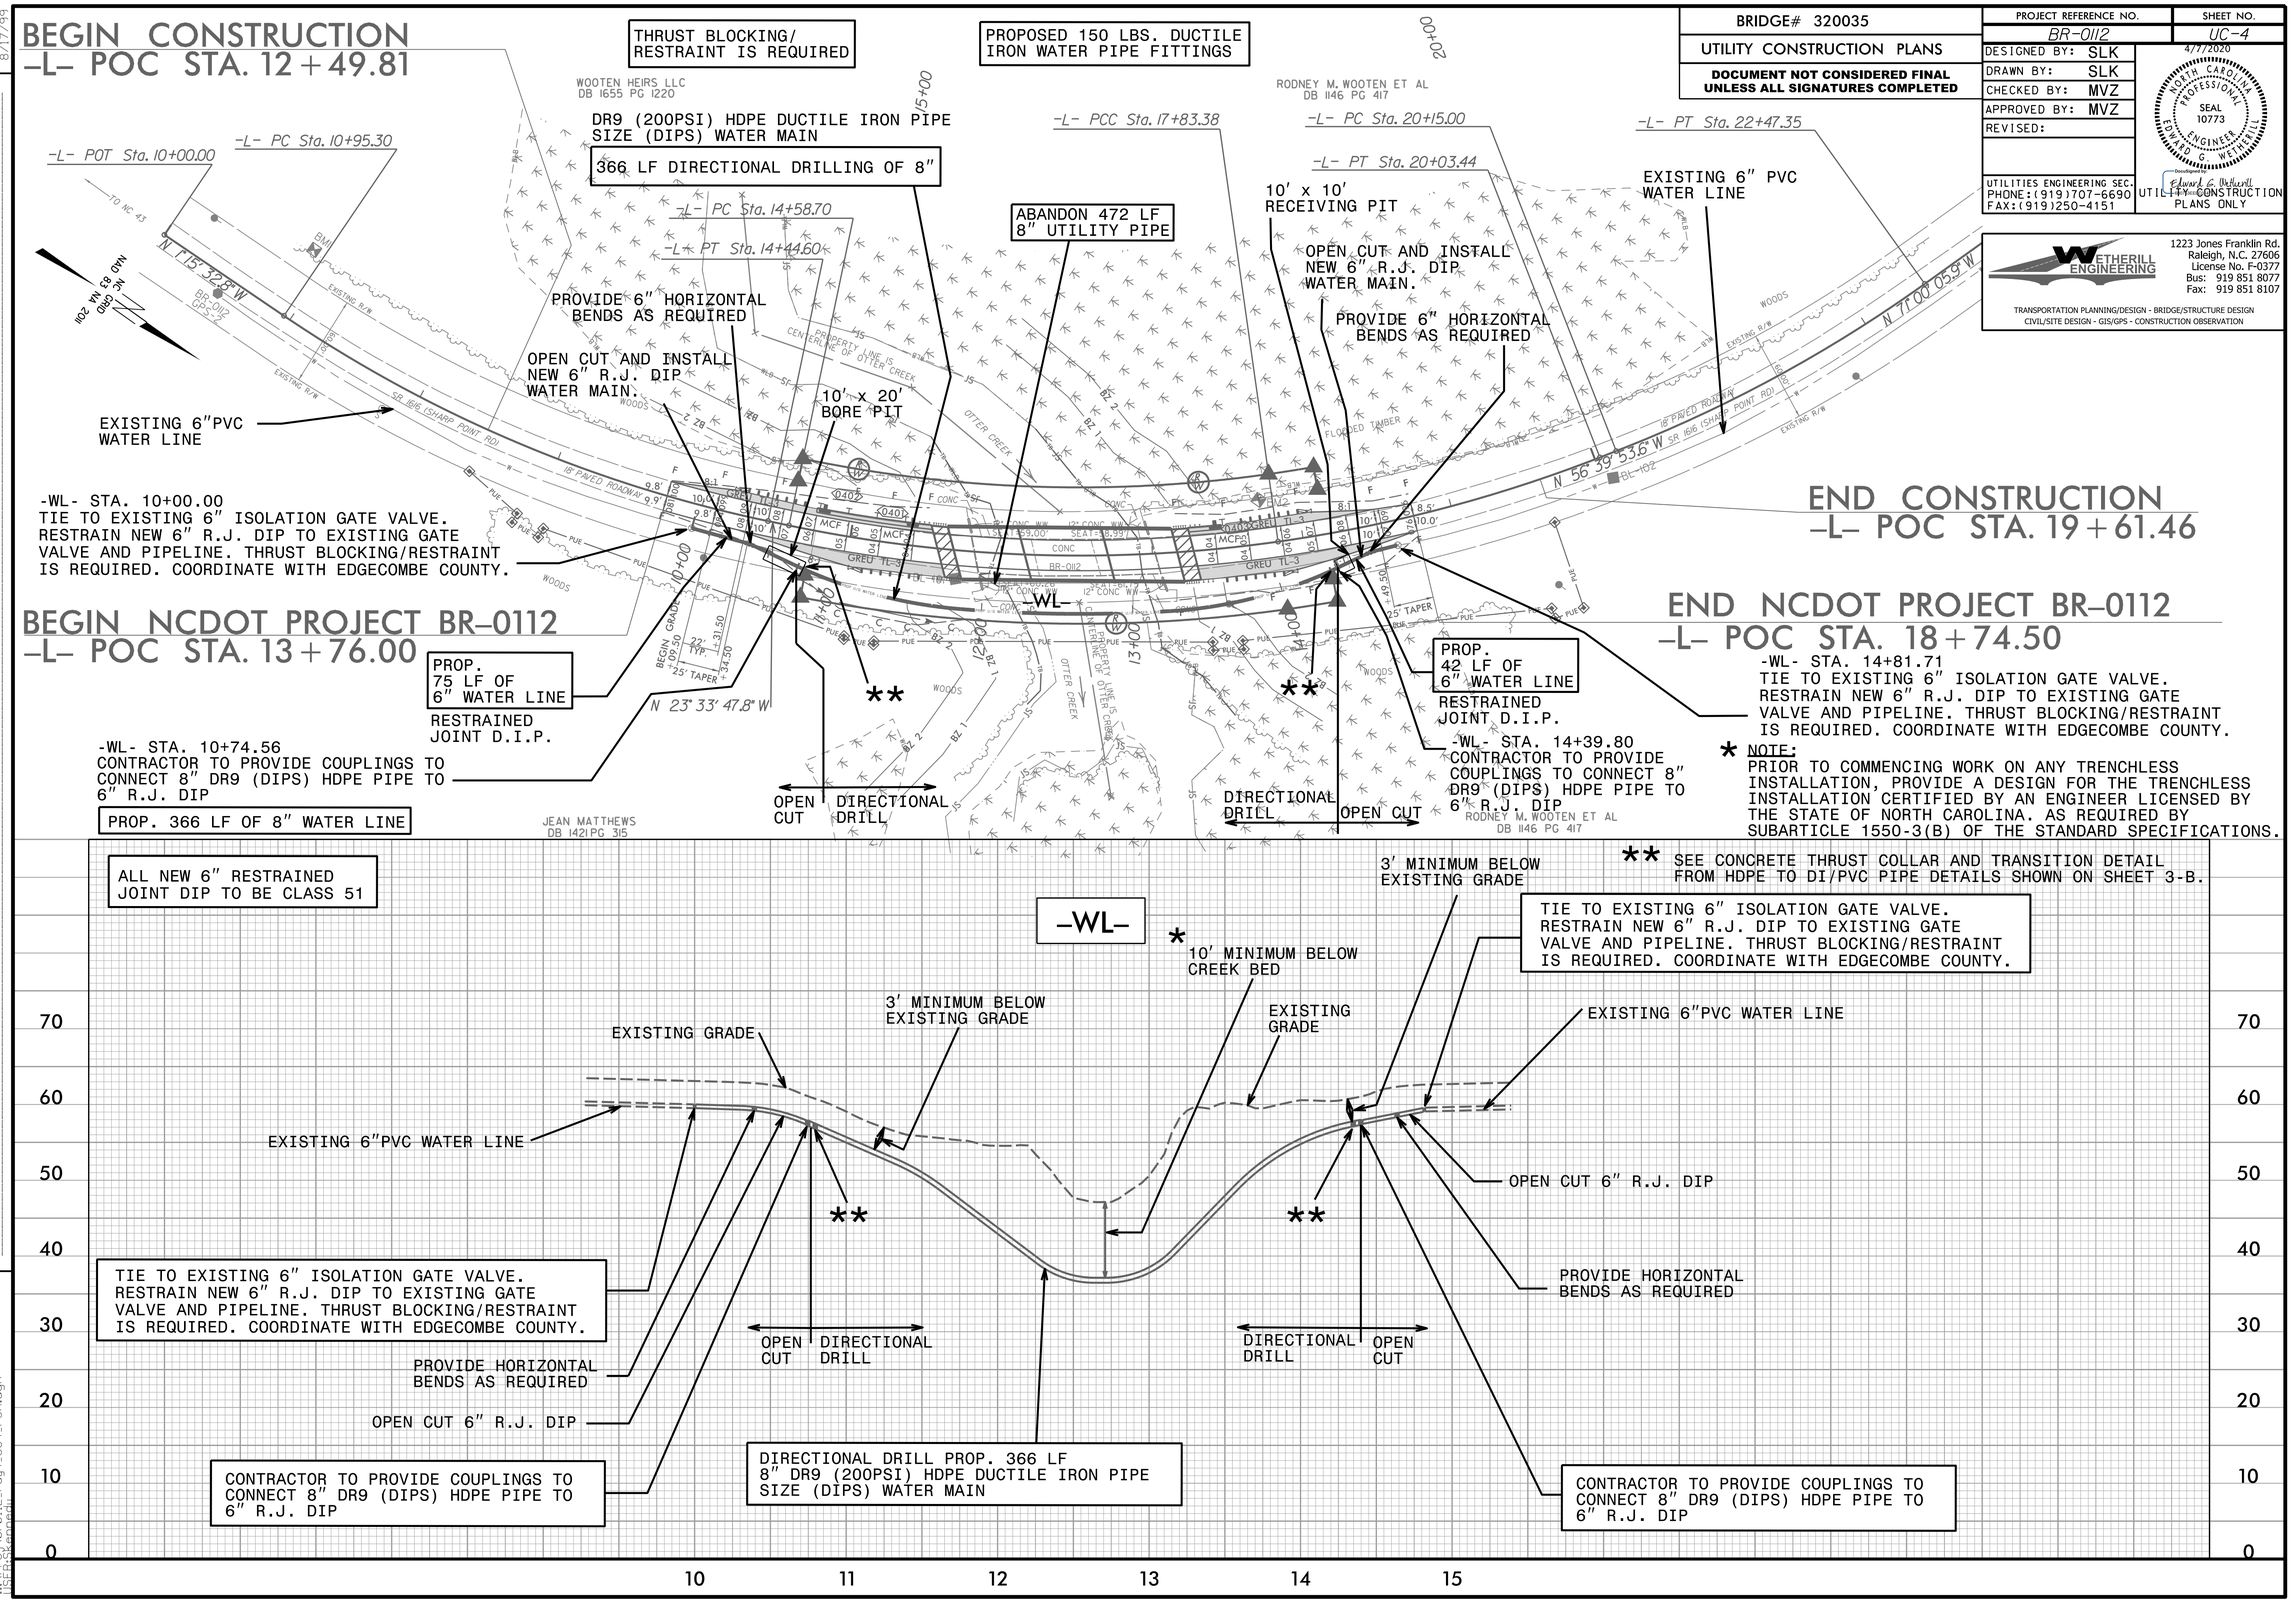

REVISIONS

8/17/99

4/7/2020
r:\Proj\br0112_rdy4_UC4_PSH.dgn
USER: SLK