DocuSign Envelope ID: 6ADB55B8-2287-4CC5-8C92-4C42AF333A93

PROJ. REFERENCE NO.	SHEET NO.
BR-0118	TMP-5

KCA KISINGER CAMPO & ASSOCIATES
301 FAYETTEVILLE STREET
SUITE 1500
RALEIGH, NC 27601
(919) 882-7839
NC FIRM LICENSE: C-1506

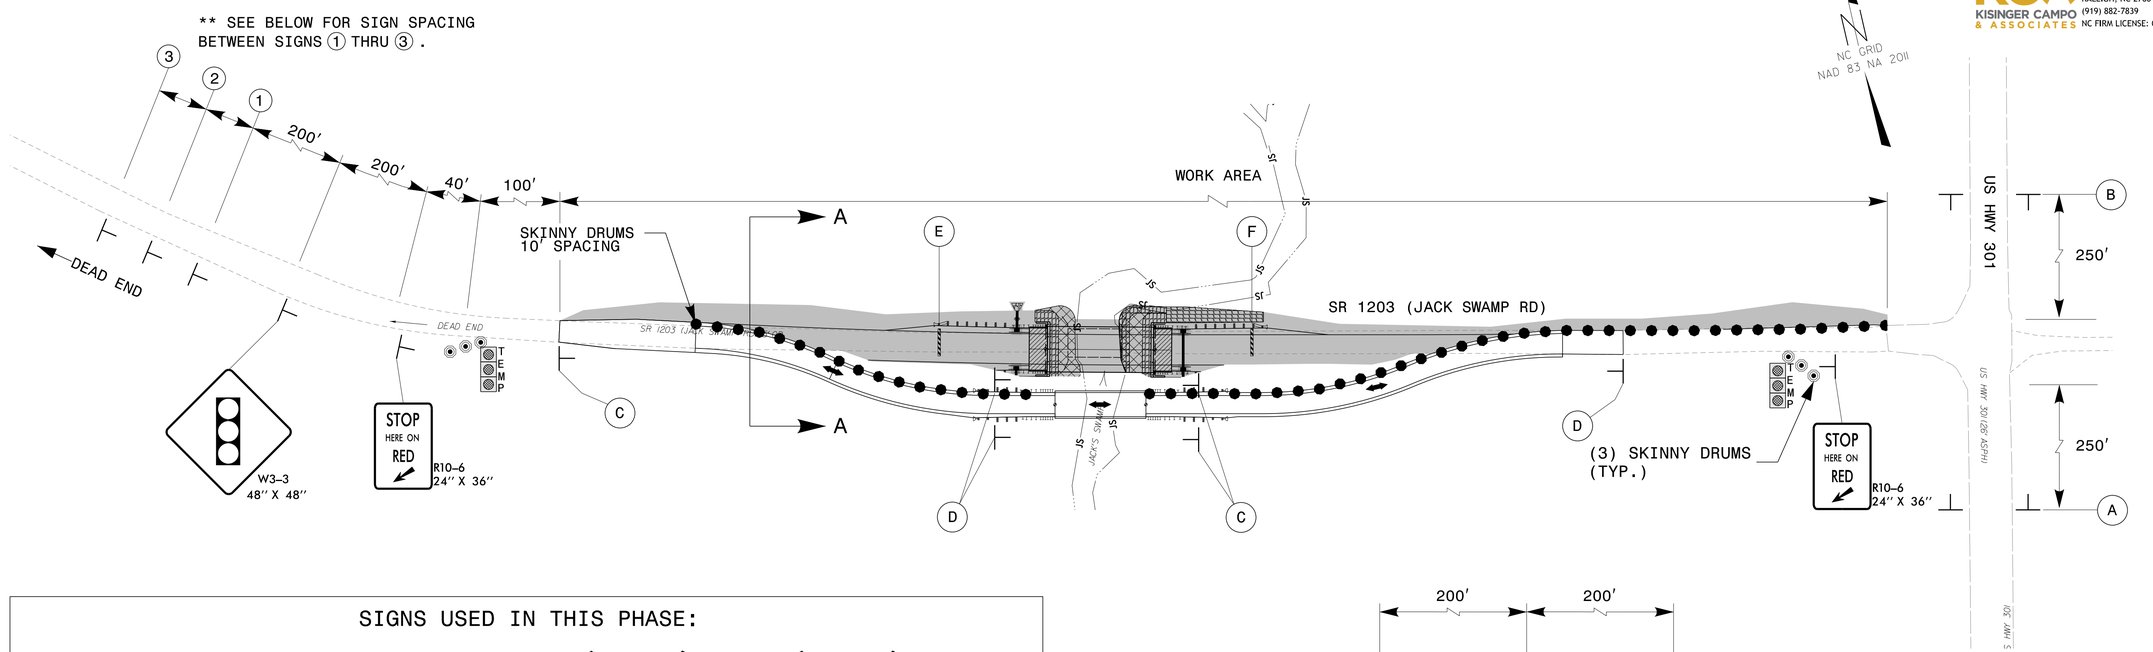

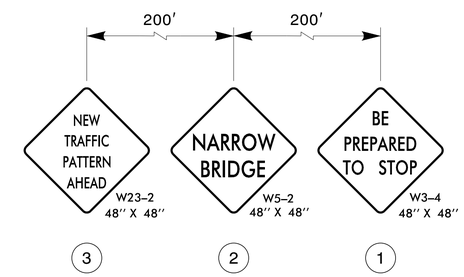

SIGNS USED IN THIS PHASE:

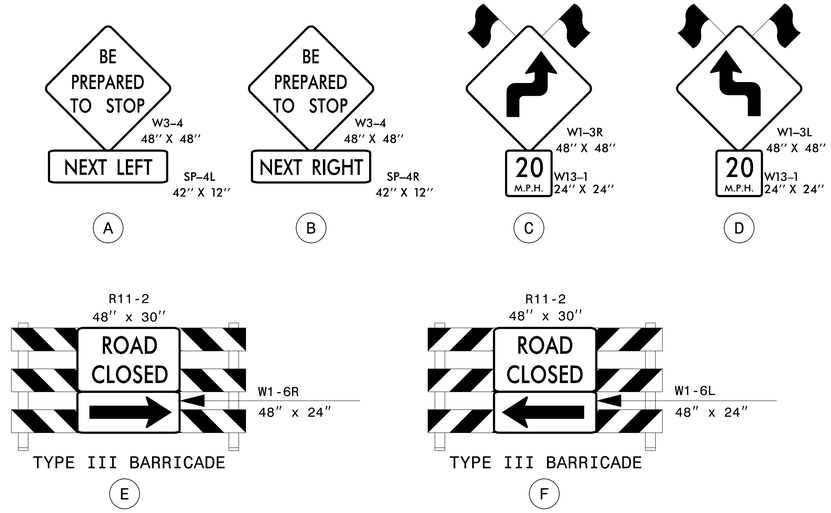

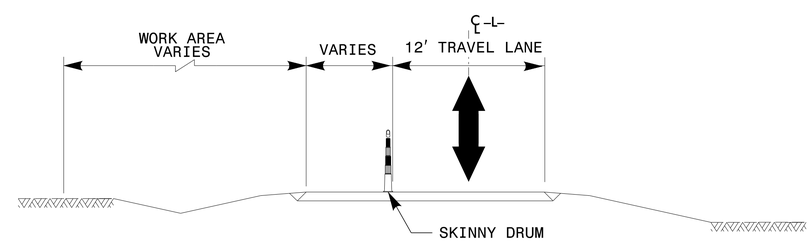

A-A

SR 1203 (JACK SWAMP RD) TYPICAL:

LEGEND

- TYPE III BARRICADE
- SKINNY DRUMS
- FLAGGER
- WORK AREA
- TRAVEL DIRECTION
- TEMPORARY STOPLIGHT
- STATIONARY SIGN

NOTES:

1. TRAFFIC CONTROL DEVICES (A) THRU (F) AND (1) THRU (3) SHALL BE INSTALLED PER ENGINEER'S INSTRUCTIONS.
2. FOR ADDITIONAL NOTES, SEE RSD 1101.03 (SHEET 3 OF 9)
   DESIGN SPEED FOR TEMPORARY CONDITION IS 20 MPH
4. FOR TEMPORARY SIGNAL INFORMATION SEE SPECIAL PROVISIONS.

APPROVED: DocuSigned by: John Mazzers 86F1C5ED67840E...
DATE: 11/5/2020

NORTH CAROLINA PROFESSIONAL SEAL 043935 ENGINEER JOHN P. MAZZERS

DIVISION OF HIGHWAYS STATE OF NORTH CAROLINA DEPARTMENT OF TRANSPORTATION WORK ZONE TRAFFIC CONTROL

DOCUMENT NOT CONSIDERED FINAL UNLESS ALL SIGNATURES COMPLETED

PHASE 4

3/2/2020
BR-0118_TC_TMP_PHASE_4.dgn
User:tdebone