PROJECT REFERENCE NO.		SHEET NO.
2021CPT.14.06.10501		1
STATE PROJECT	F.A. PROJECT NO.	DESCRIPTION
2021CPT.14.06.10501		CONSTRUCTION

JACKSON COUNTY

TIP PROJECT: N/A

CONTRACT:

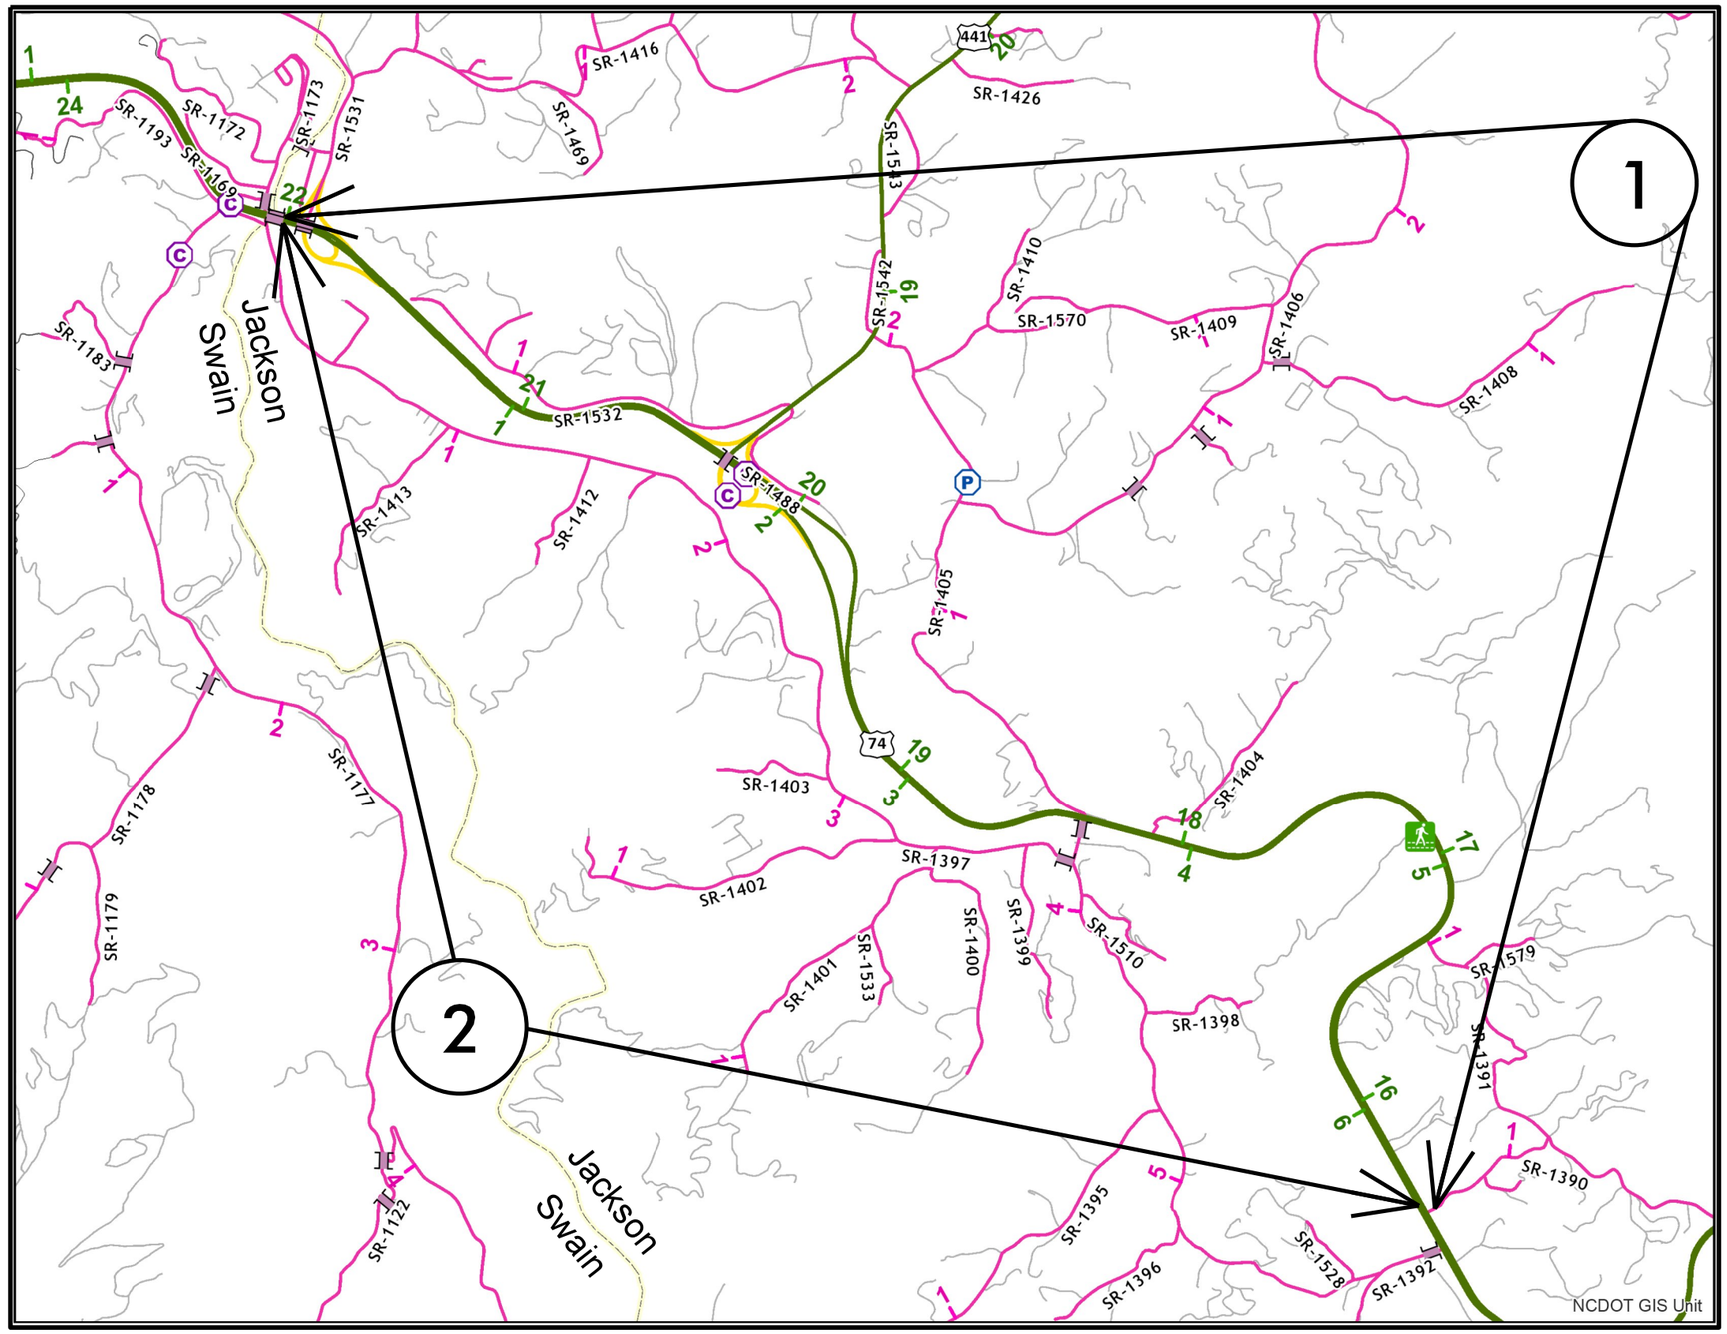

MAP 1

BEG END

MAP 2

BEG END