PREPARED BY:
Kimley»Horn ©2020
421 FAYETTEVILLE STREET, SUITE 600
RALEIGH, NC 27601

PROJECT REFERENCE NO.	SHEET NO.
B-5534	UC-4

DESIGNED BY: NLH
DRAWN BY: CDR
CHECKED BY: CPM
APPROVED BY: NLH
REVISED:

NORTH CAROLINA DEPARTMENT OF TRANSPORTATION
UTILITIES ENGINEERING SEC.
PHONE:(919)707-6690
FAX:(919)250-4151

NORTH CAROLINA PROFESSIONAL SEAL NATHANIEL L. HARVEY 045249 ENGINEER 3/20/2020

UTILITY CONSTRUCTION PLANS ONLY

DOCUMENT NOT CONSIDERED FINAL UNTIL ALL SIGNATURES ARE COMPLETED

UTILITY CONSTRUCTION

THIS SHEET CORRESPONDS TO RDY-4

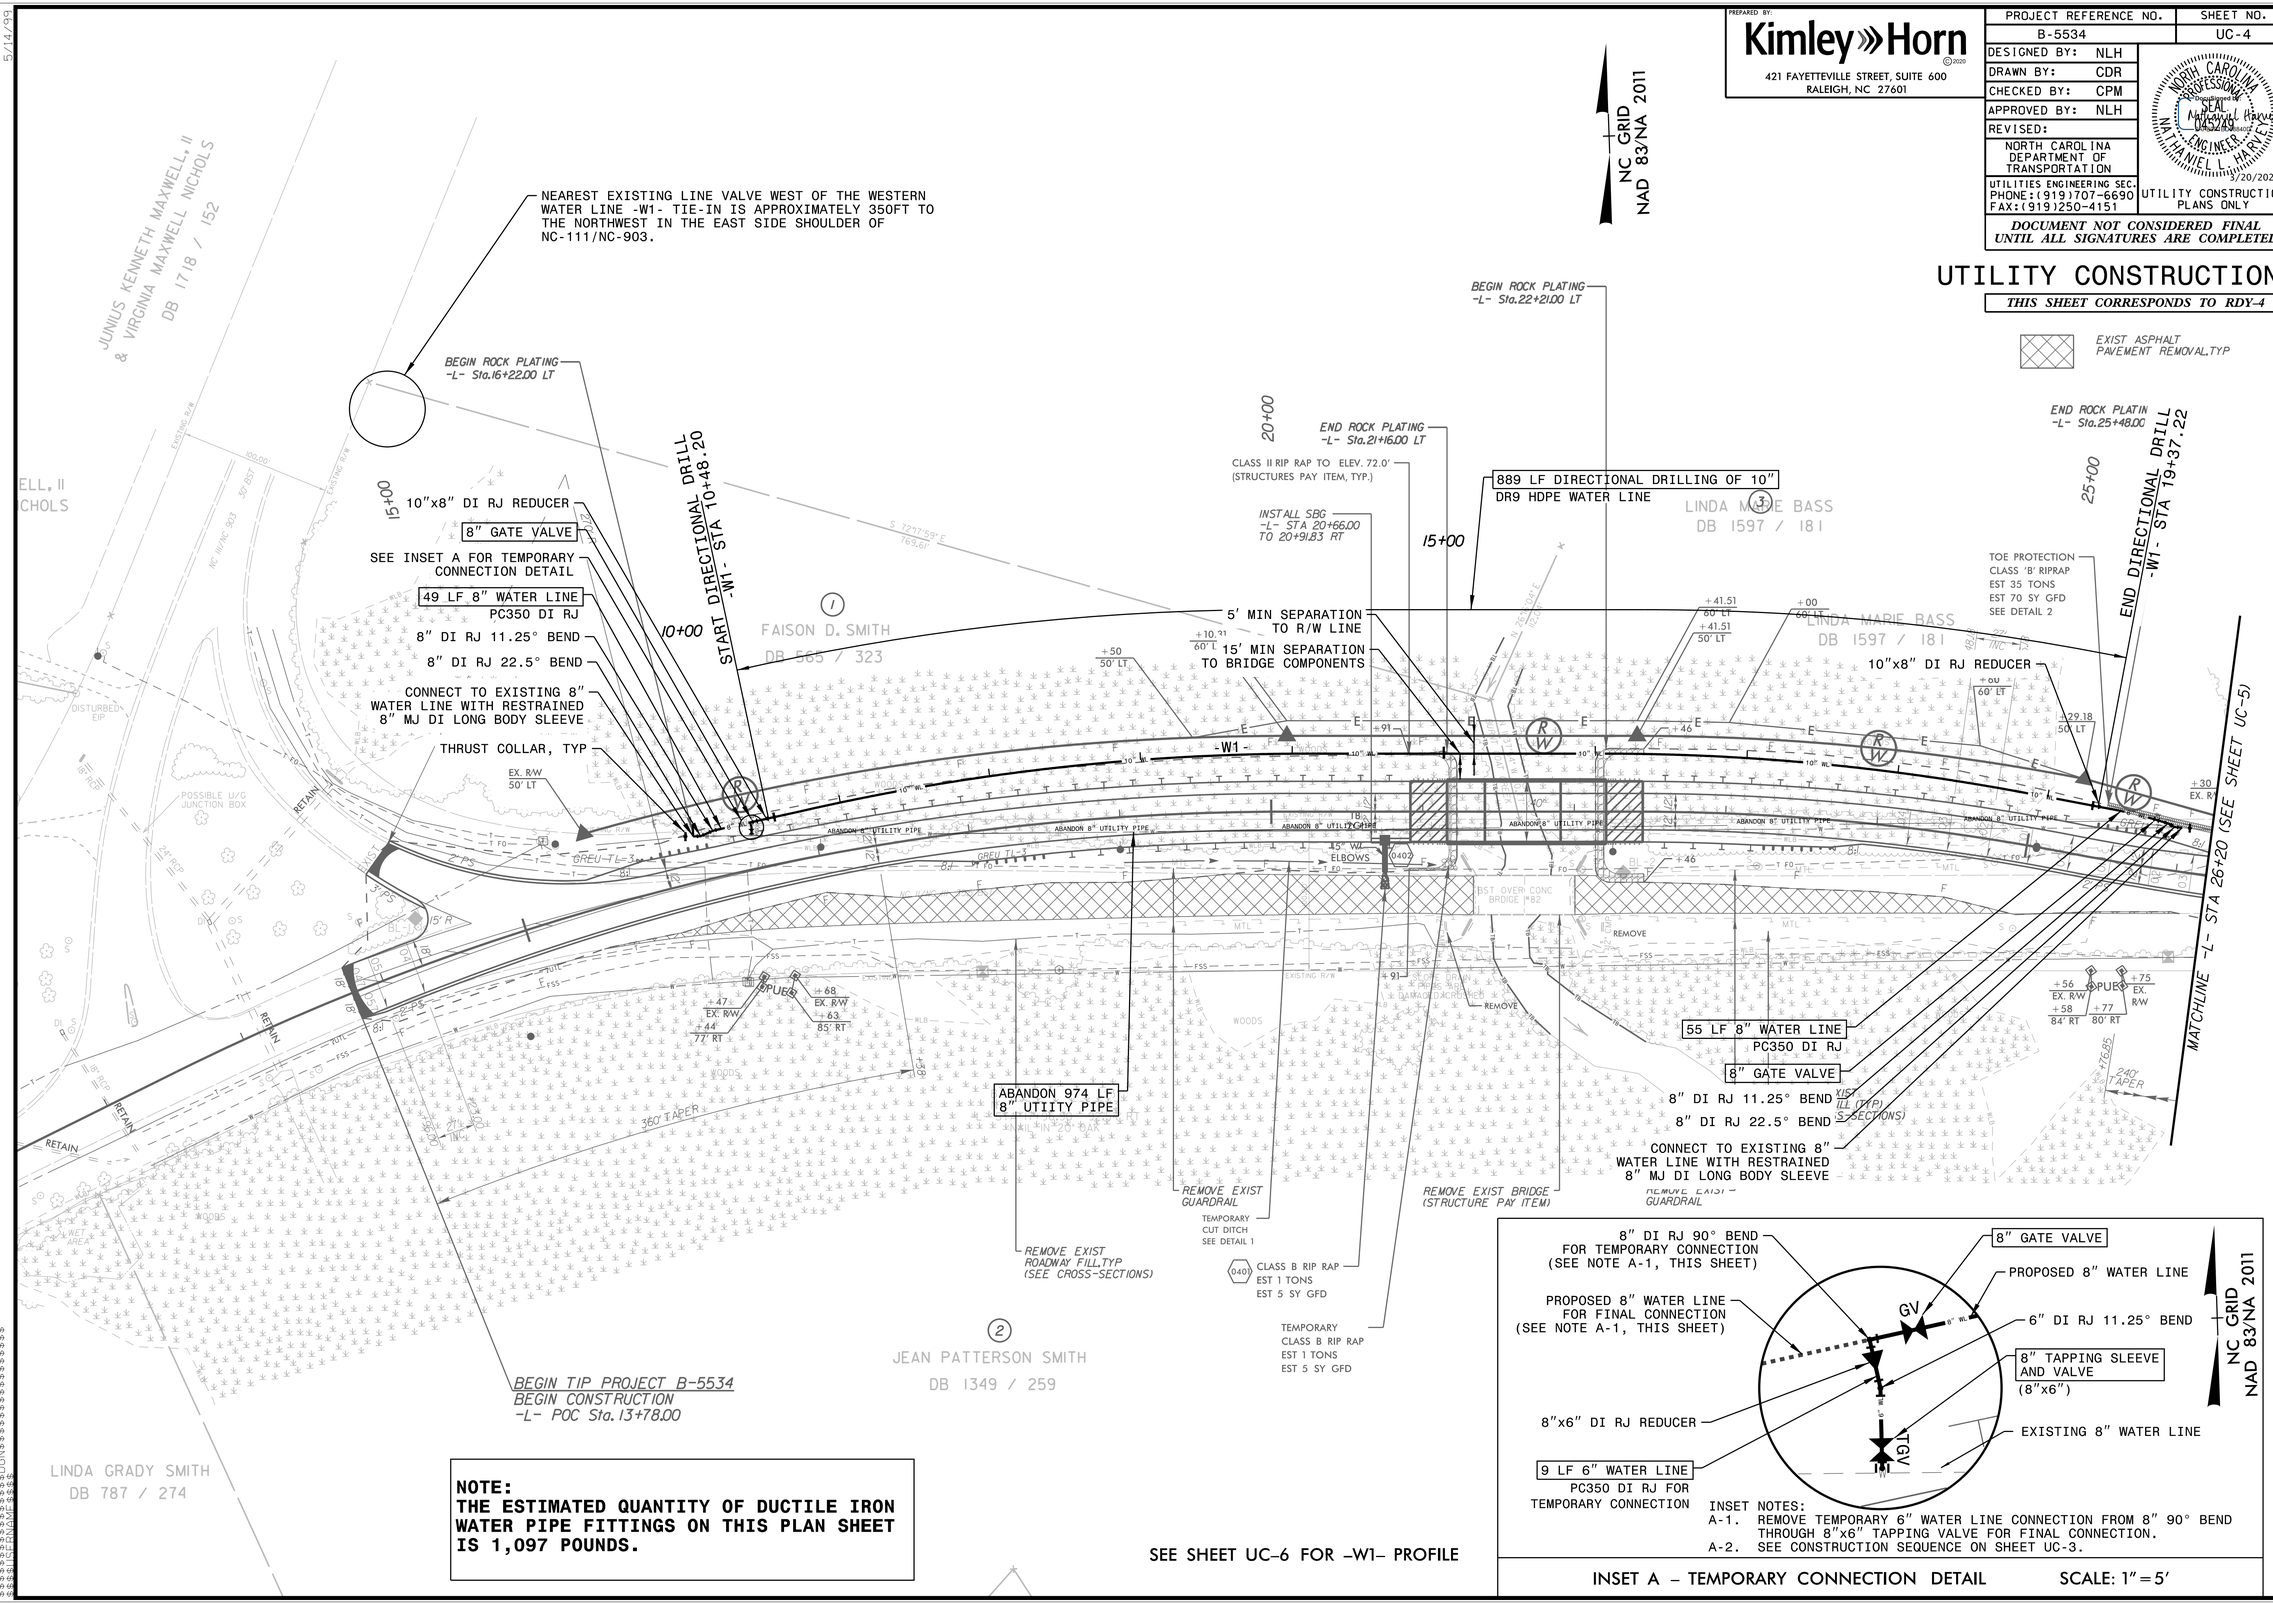

NOTE:
THE ESTIMATED QUANTITY OF DUCTILE IRON WATER PIPE FITTINGS ON THIS PLAN SHEET IS 1,097 POUNDS.

INSET NOTES:
A-1. REMOVE TEMPORARY 6" WATER LINE CONNECTION FROM 8" 90° BEND THROUGH 8"x6" TAPPING VALVE FOR FINAL CONNECTION.
A-2. SEE CONSTRUCTION SEQUENCE ON SHEET UC-3.

INSET A – TEMPORARY CONNECTION DETAIL SCALE: 1"=5'