DocuSign Envelope ID: ED71CD96-3DAC-436A-A73A-4C1C7CE0098B

HDR Engineering, Inc. of the Carolinas
555 Fayetteville St, Suite 900 Raleigh, N.C. 27601
N.C.B.E.L.S. License Number: F-0116

PROJ. REFERENCE NO.	SHEET NO.
B-5639	TMP-8

-L_ DET- 15+00
10+00

20+00
-L_ DET-
15+00

-DET-
20+00 25+00

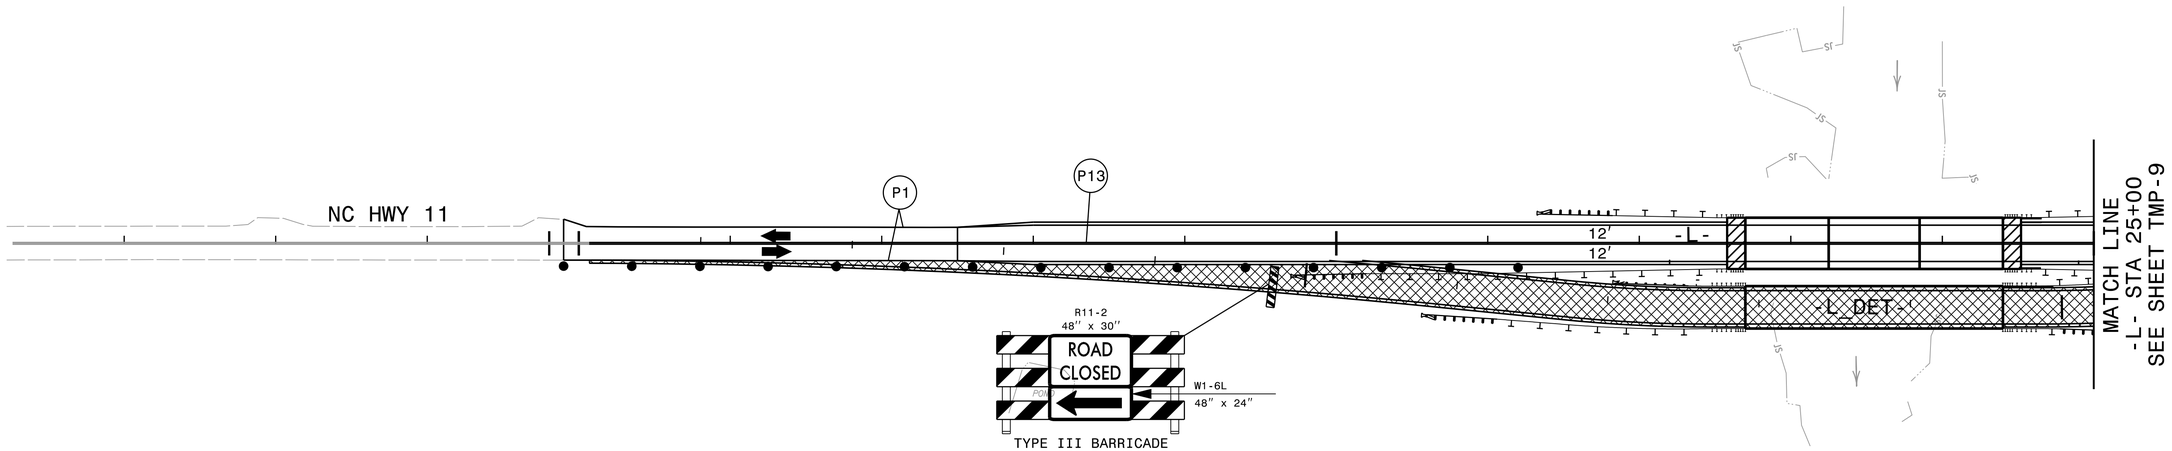

APPROVED: Michael T. Rzepka

DATE: 1/6/2021

NORTH CAROLINA PROFESSIONAL SEAL 15876 ENGINEER MICHAEL T. RZEPKA

DOCUMENT NOT CONSIDERED FINAL UNLESS ALL SIGNATURES COMPLETED

DIVISION OF HIGHWAYS · STATE OF NORTH CAROLINA · DEPARTMENT OF TRANSPORTATION · WORK ZONE TRAFFIC CONTROL

PHASE 3
DETAIL

PLOT DRIVER: NCDOT_pdf_mono_eng_50.plt PENTABLE: NCDOT_tcp.tbl
USER: MRZEPKA DATE: 2/28/2020 TIME: 2:22:18 PM
FILE: pw:\\pwhdruseas01:HDR_US_East_01\Documents\5705\10127505\6.0_CAD_BIM\6.2_WIP\Division 03\B-5639\Traffic\TrafficControl\TCP\b5639_tmp_08_dt101.dgn