PROJECT REFERENCE NO.	SHEET NO.
B-5671	EC-6/CONST.4
R/W SHEET NO.	4
ROADWAY DESIGN ENGINEER	HYDRAULICS ENGINEER

-L-

PI Sta 14+16.48	PI Sta 19+49.10
Δ = 19° 22' 21.2" (LT)	Δ = 2° 29' 46.6" (LT)
D = 2° 20' 53.5"	D = 1° 00' 21.2"
L = 825.00'	L = 248.17'
T = 416.48'	T = 124.10'
R = 2,440.00'	R = 5,696.02'
RO = 133'	RO = 75'
e = 5%	e = 2.8%
DS = 60 MPH	DS = 60 MPH

Place Matting for Erosion Control on Slopes Adjacent to Permitted Wetlands as Work Allows.

Place Matting for Erosion Control on Slope as Work Allows. Sta. 12+00 to Sta. 22+00

NOTE: UTILIZE SPECIAL STILLING BASIN(S) WHERE APPLICABLE

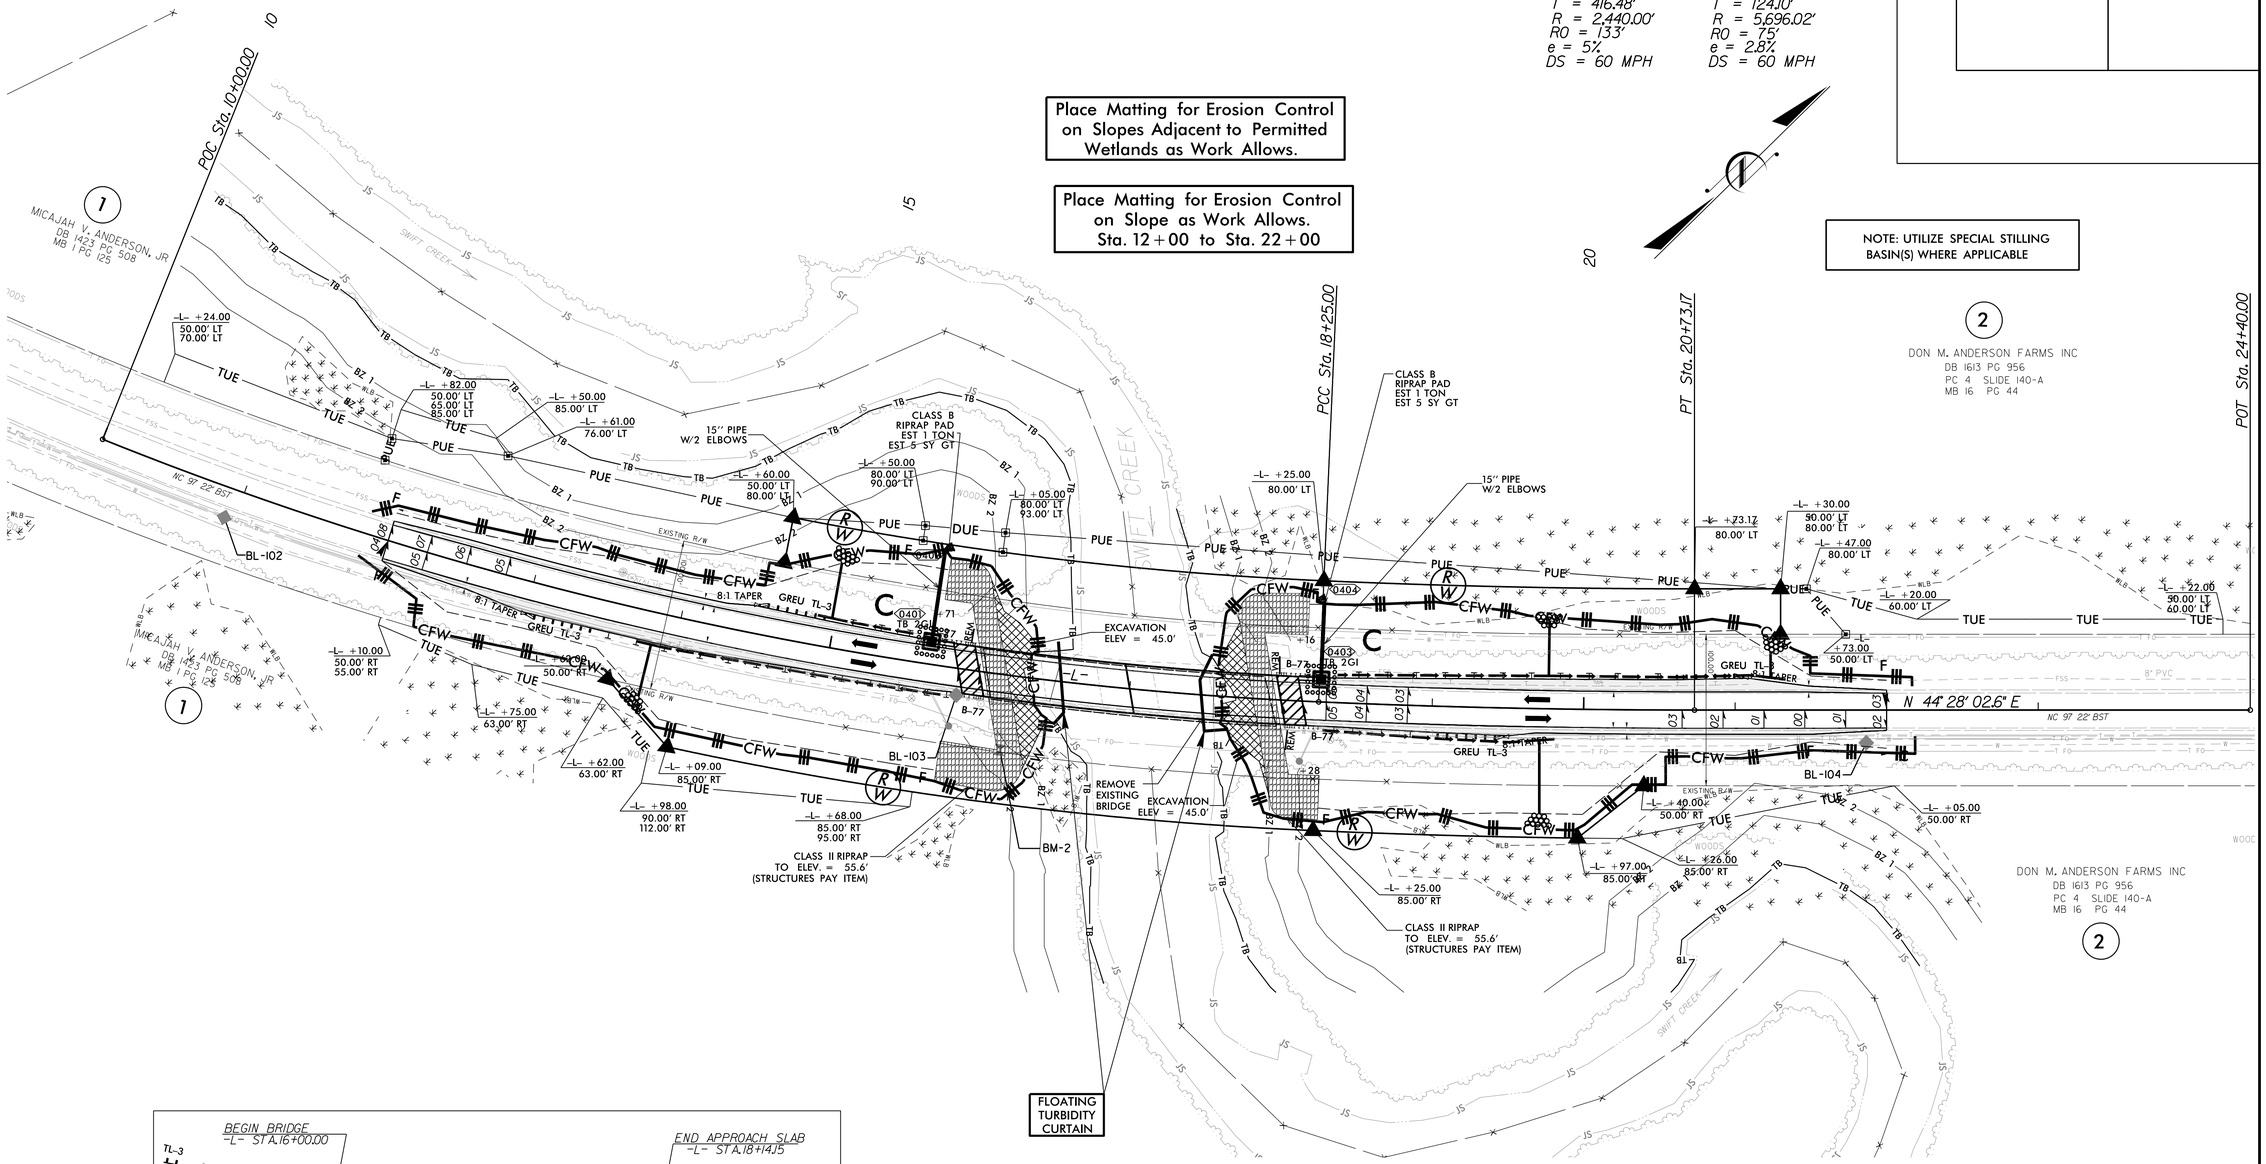

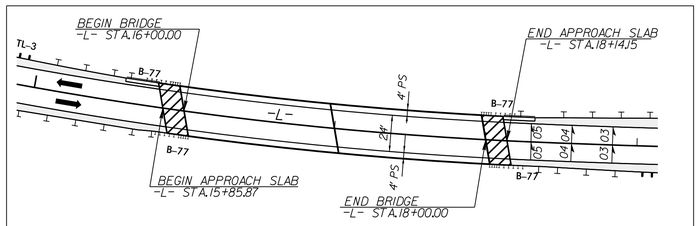

RELATIONSHIP OF BRIDGE TO PROPOSED PAVEMENT (1" = 50')

FOR -L- PROFILE SEE SHEET 5

REVISIONS

8/17/99

2/4/2020
M:\2018\251801945.24 B-5671\Roadside\CADD\PSH\B-5671_rev_EC06.dgn
Elizabeth.Sheldon