PROJECT REFERENCE NO.	SHEET NO.
B-5671	U0-2

UTILITIES BY OTHERS

THIS SHEET CORRESPONDS TO RDY-4

NOTE:
ALL PROPOSED UTILITY WORK SHOWN ON THIS SHEET WILL BE DONE BY OTHERS. NO PAYMENT WILL BE MADE TO THE CONTRACTOR FOR PROPOSED UTILITY WORK SHOWN ON THIS SHEET.

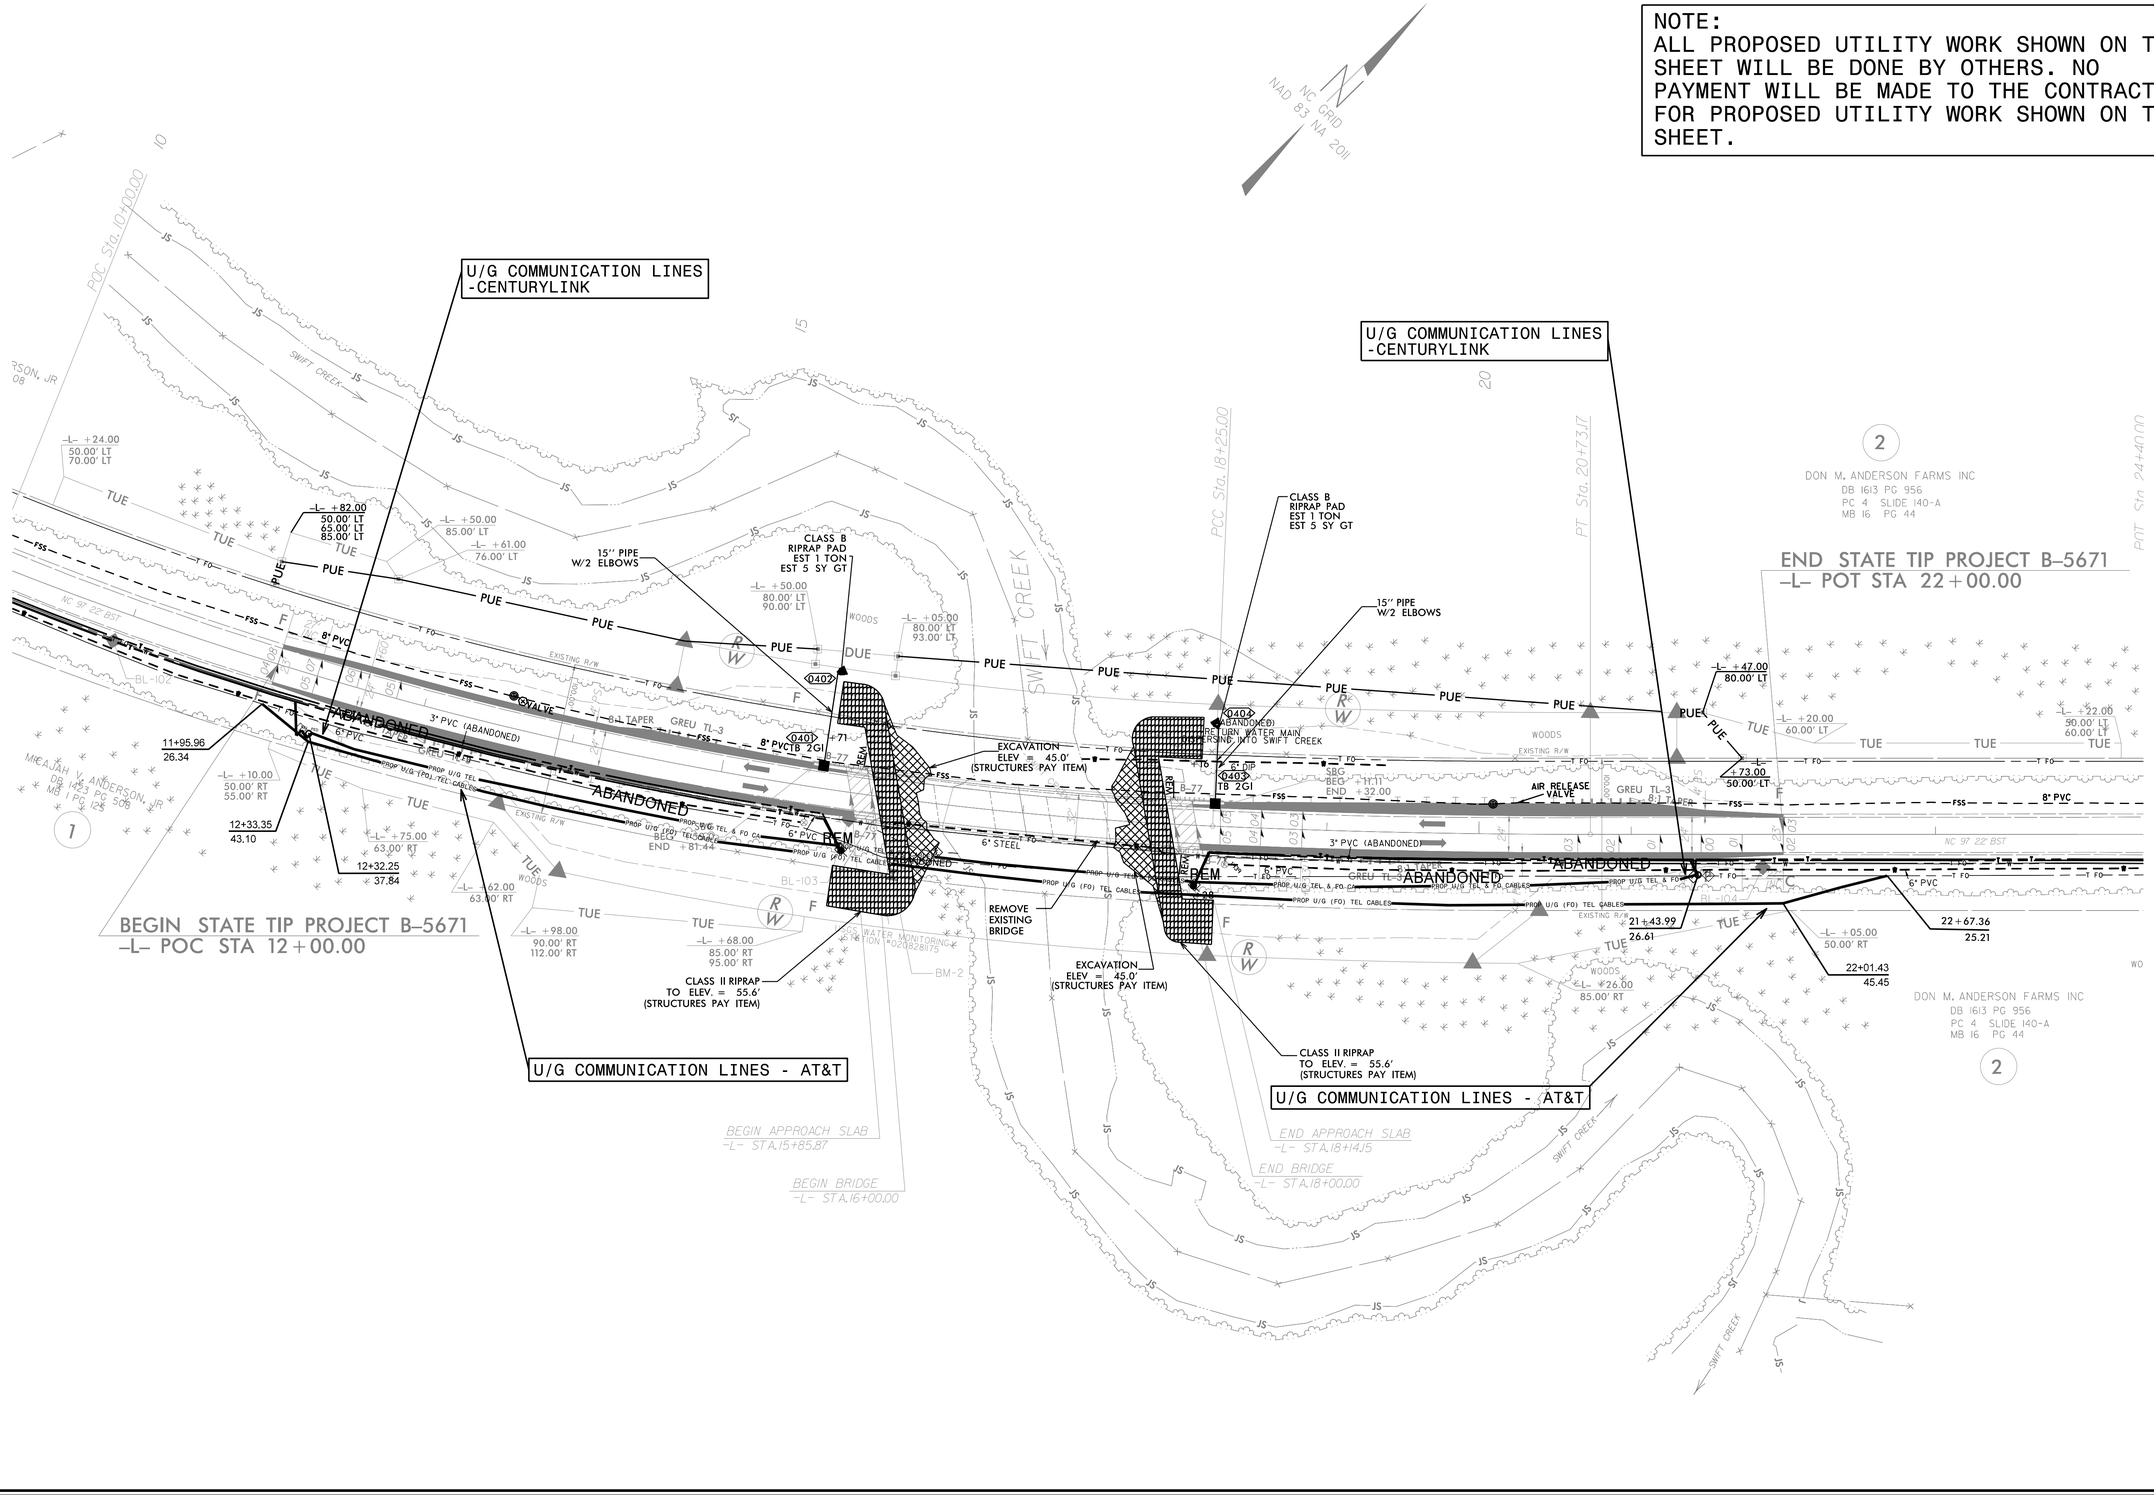

02-DEC-2020 10:39
M:\2018\25180145\24 B-5671\Utilities\290.002-B-5671_ut_rdy04_U002.psh (Kelvin M Capp)dgn
$$$$USERNAME$$$$

8/17/99