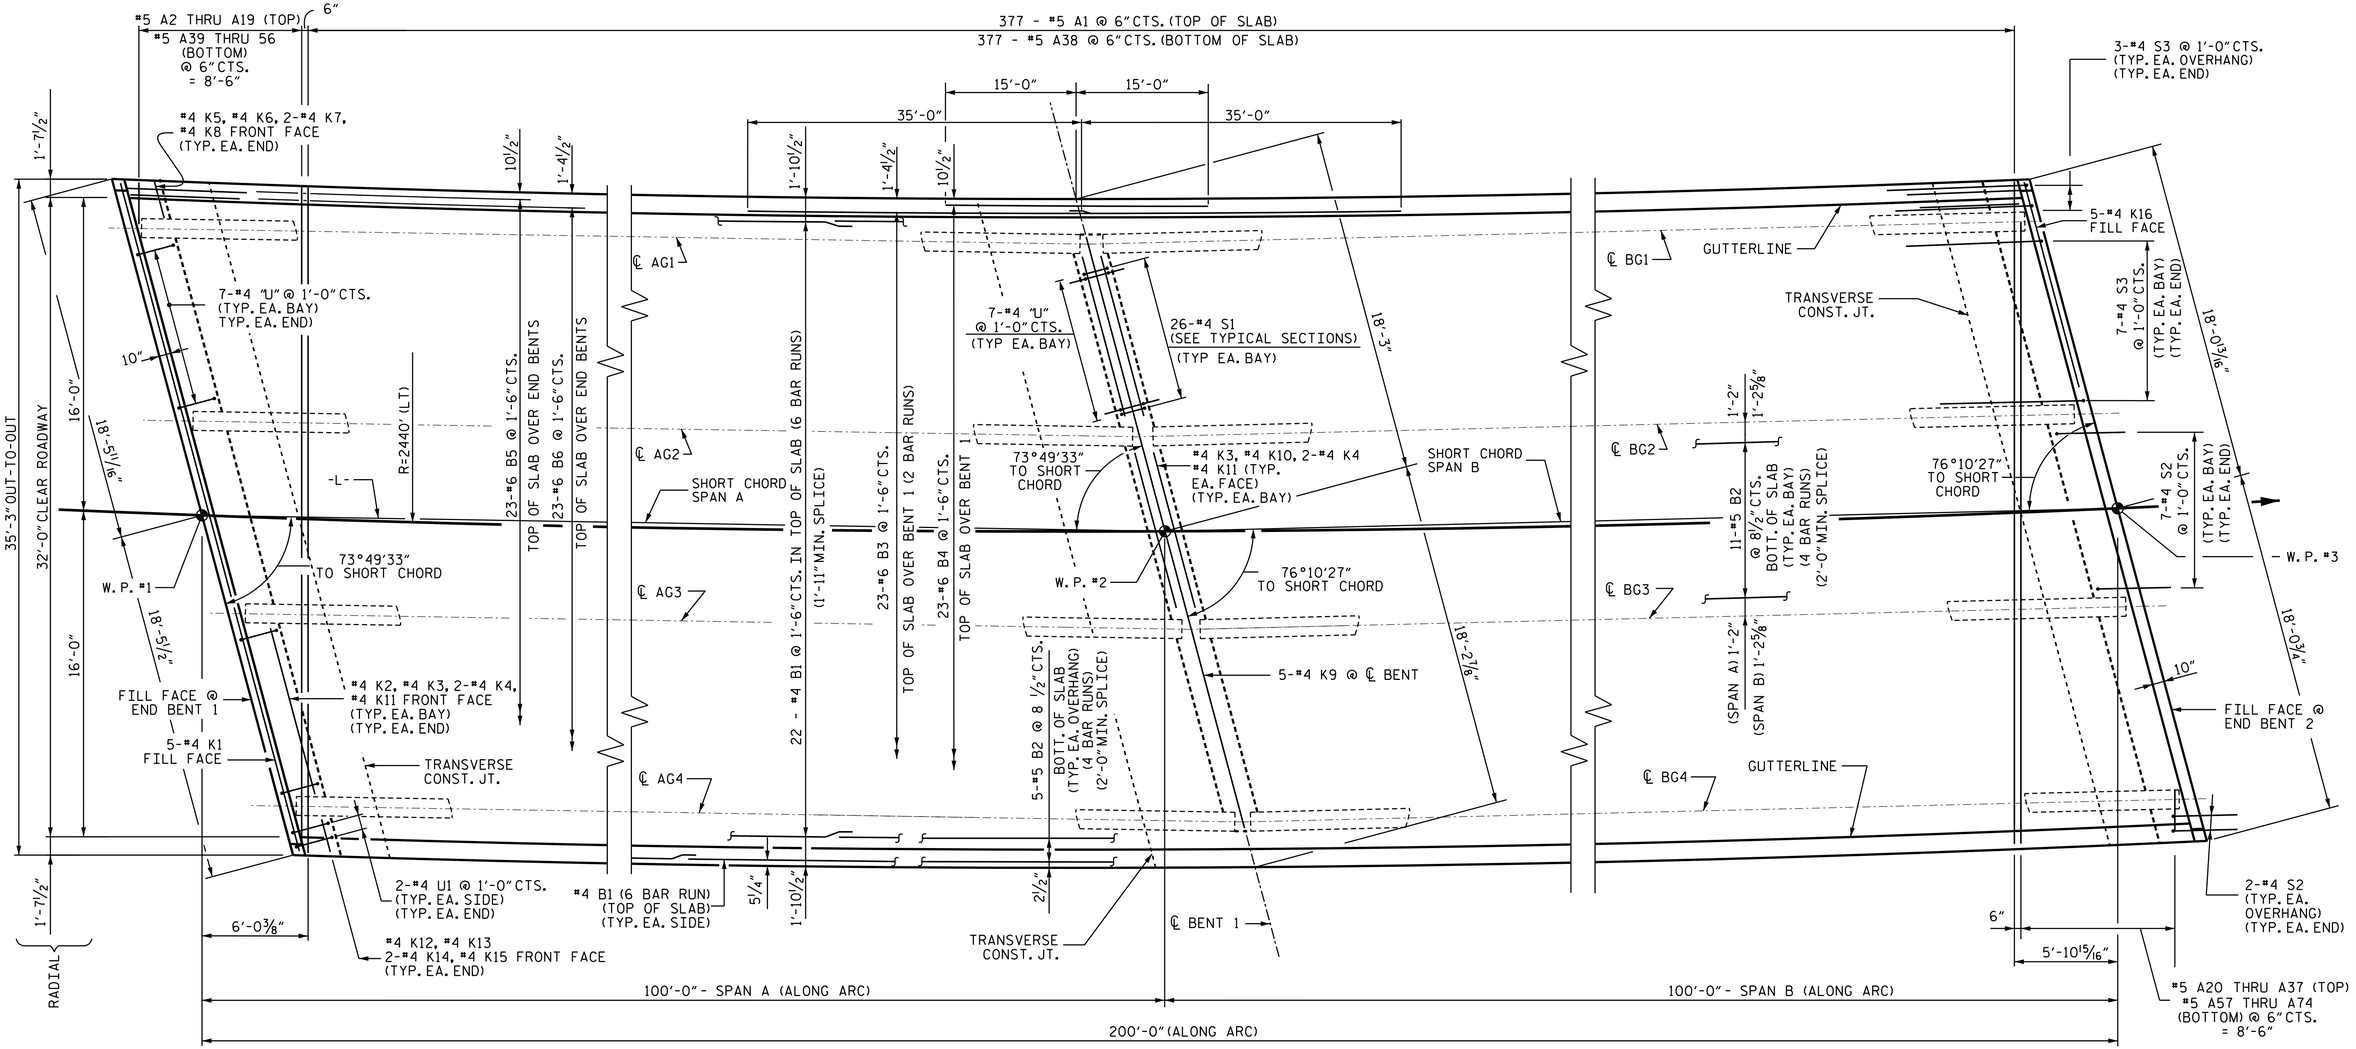

PLAN OF SPAN A

PLAN OF SPAN B

NOTE: SEE SUPERSTRUCTURE BILL OF MATERIAL FOR REINFORCING SPLICE LENGTHS.

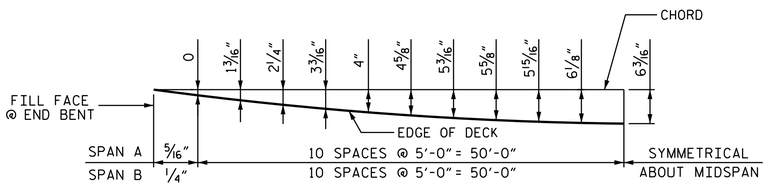

ARC OFFSETS (LEFT SIDE)

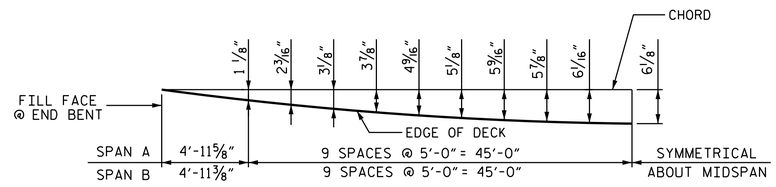

ARC OFFSETS (RIGHT SIDE)

PROJECT NO. B-5671

EDGECOMBE COUNTY

STATION: 17+00.00 -L-

STATE OF NORTH CAROLINA
DEPARTMENT OF TRANSPORTATION
RALEIGH

SUPERSTRUCTURE PLAN OF SPANS A & B

DocuSigned by: DB3C8E45B06D499...
NORTH CAROLINA PROFESSIONAL SEAL 14114 ENGINEER ROBERT C. LARSON
1/24/2020

REVISIONS						SHEET NO.
NO.	BY:	DATE:	NO.	BY:	DATE:	S-9
1			3			TOTAL SHEETS
2			4			29

DESIGN ENGINEER OF RECORD: DocuSigned by: DB3C8E45B06D499... DATE: 1/24/2020
DRAWN BY: A. K. ALLANKI DATE: 06/21/19
CHECKED BY: R. C. LARSON DATE: 06/25/19

DOCUMENT NOT CONSIDERED FINAL UNLESS ALL SIGNATURES COMPLETED

ENGINEERS ◆ PLANNERS ◆ SCIENTISTS ◆ CONSTRUCTION MANAGERS LICENSE NUMBER: C-0764
KCI Associates of North Carolina, P.A.
4505 Falls of Neuse Road, Suite 400 Raleigh, NC 27609-6270 Phone (919) 783-9214

KCI PROJ. #251801945.24