PROJECT REFERENCE NO.	SHEET NO.
2021CPT.05.23.20392.1	1

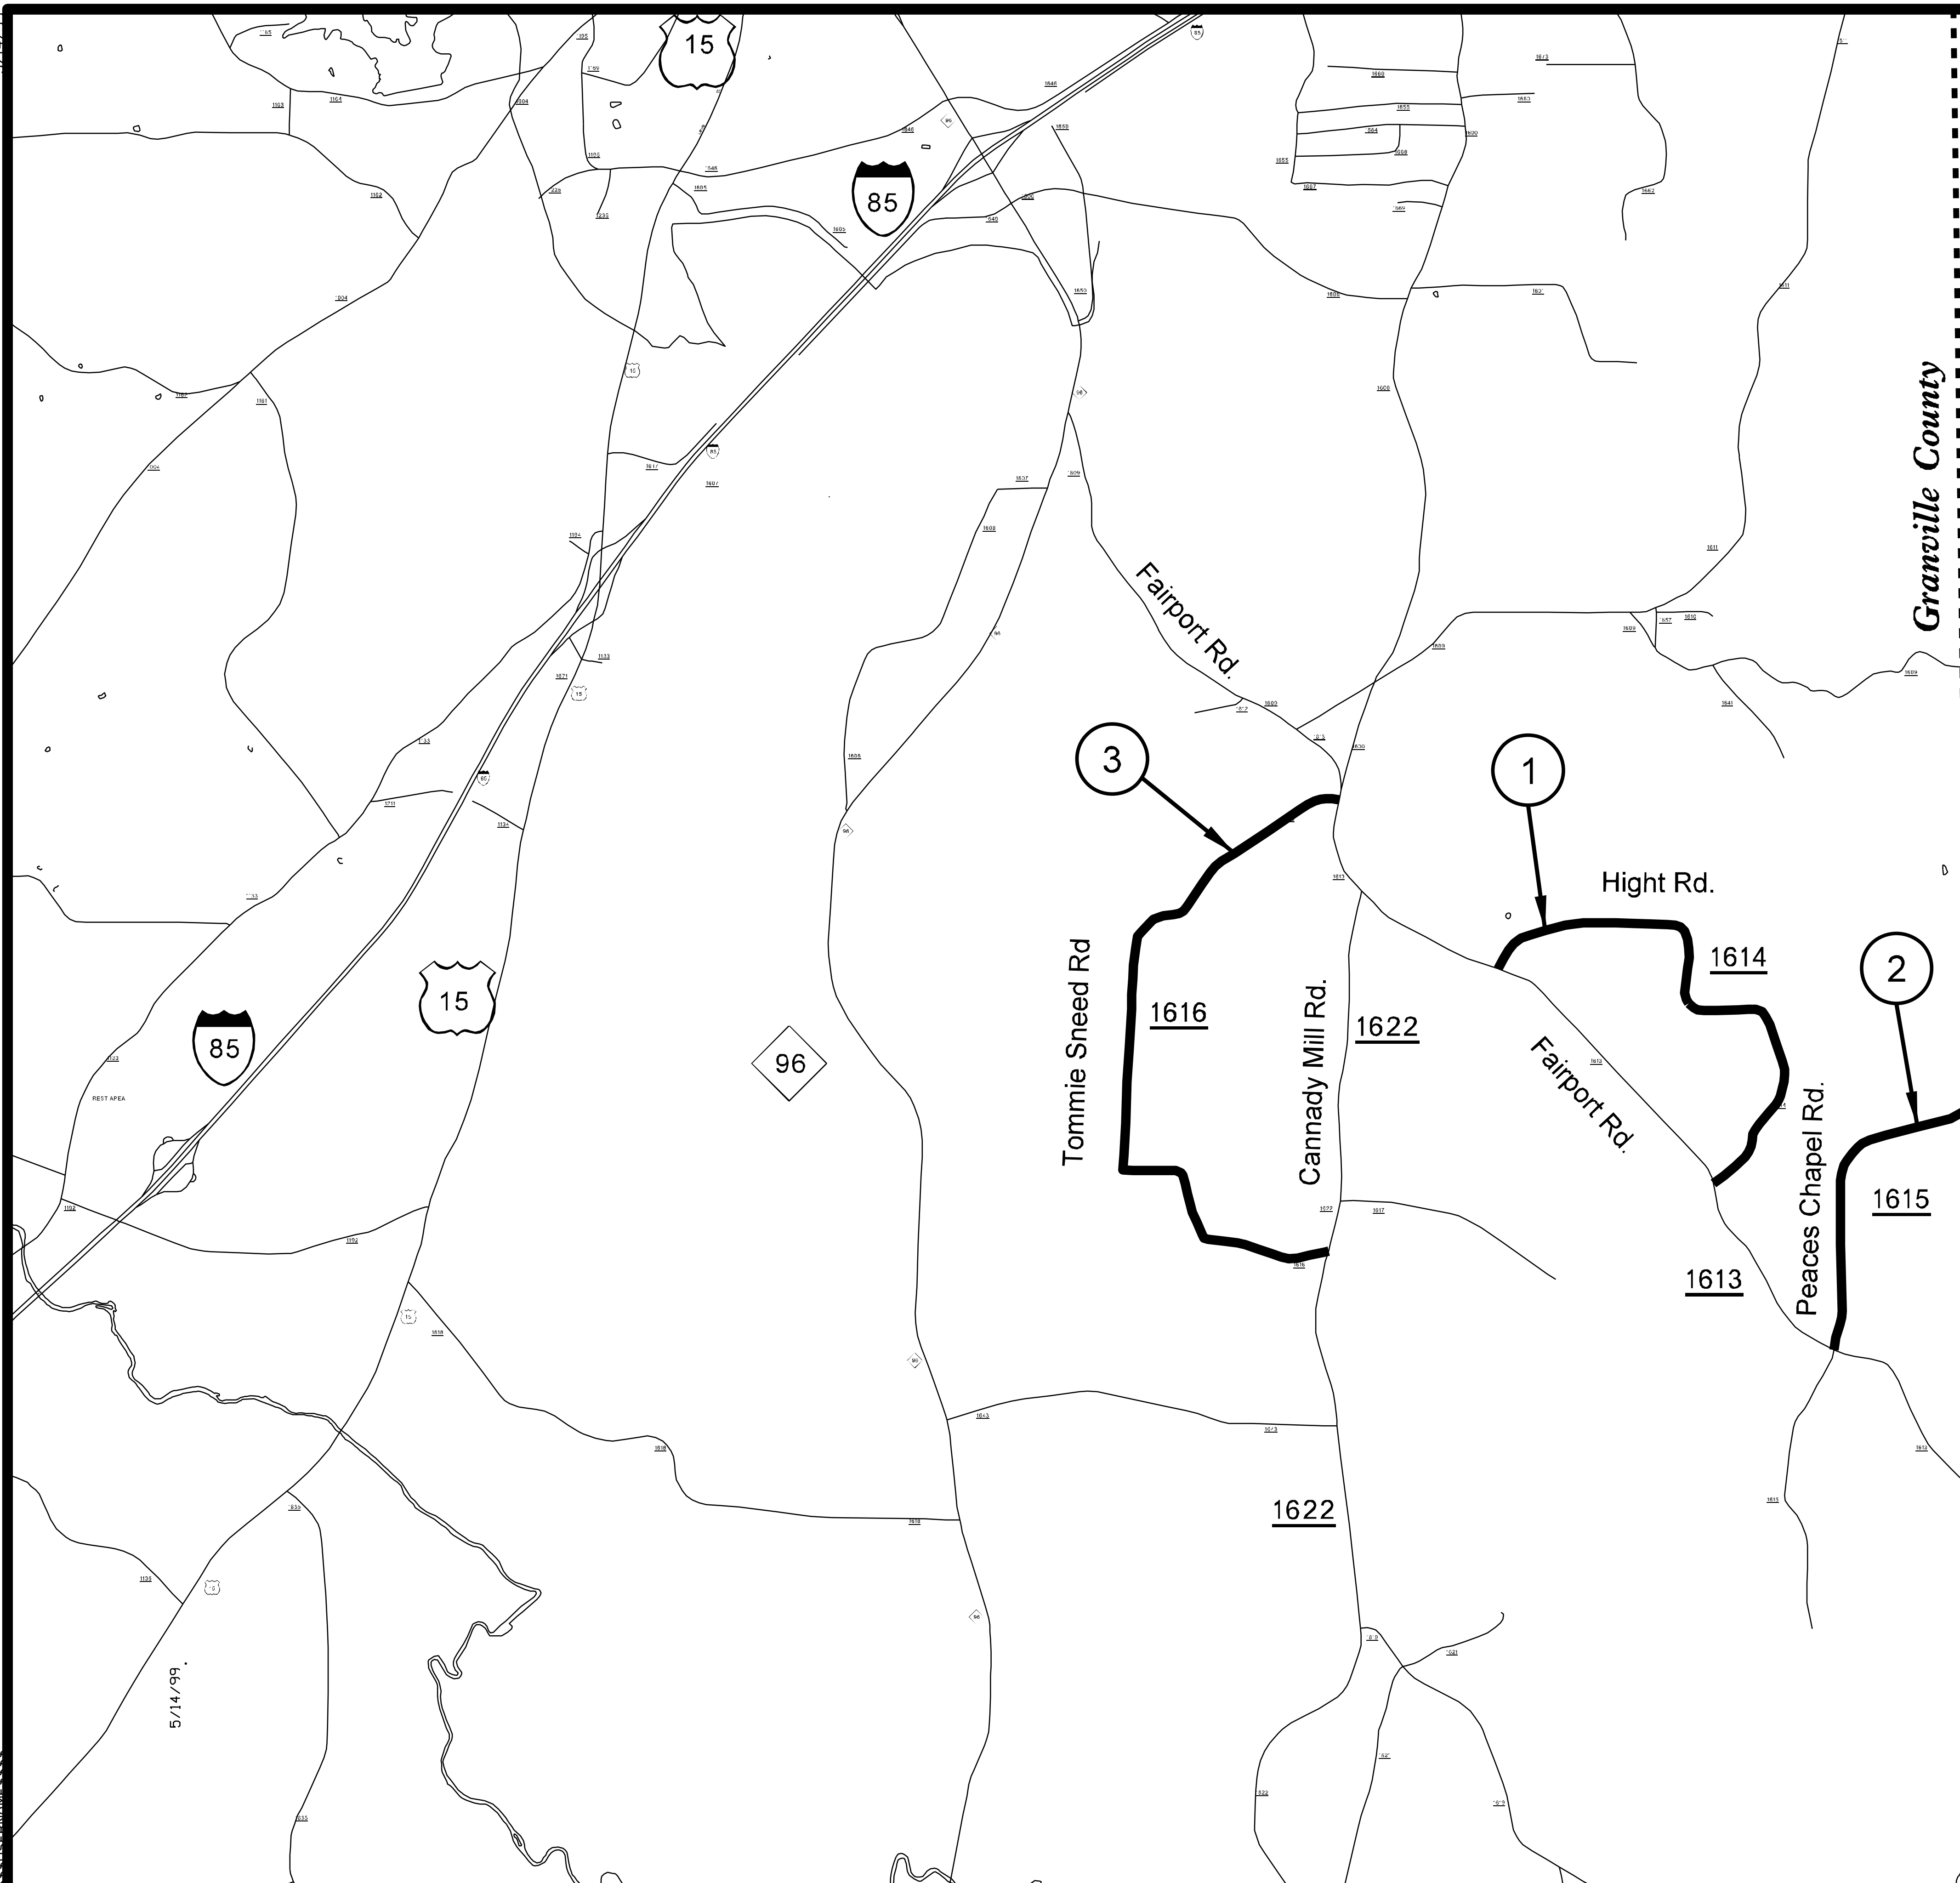

2022 GRANVILLE MICROSURFACING