DocuSign Envelope ID: F937500D-D845-43F0-802A-CBD53C626757

PROJECT REFERENCE NO.	SHEET NO.
R-5740	UC-4
DESIGNED BY:	
DRAWN BY:	
CHECKED BY:	
APPROVED BY:	
REVISED:	
NORTH CAROLINA DEPARTMENT OF TRANSPORTATION	
UTILITIES ENGINEERING SEC. PHONE:(919)707-6690 FAX:(919)250-4151	UTILITY CONSTRUCTION PLANS ONLY

NORTH CAROLINA PROFESSIONAL SEAL 044452 ENGINEER NATHAN M. CHAPMAN
DocuSigned by: Nathan Chapman
1/14/2020

UTILITY CONSTRUCTION

DOCUMENT NOT CONSIDERED FINAL UNLESS ALL SIGNATURES COMPLETED

Dewberry

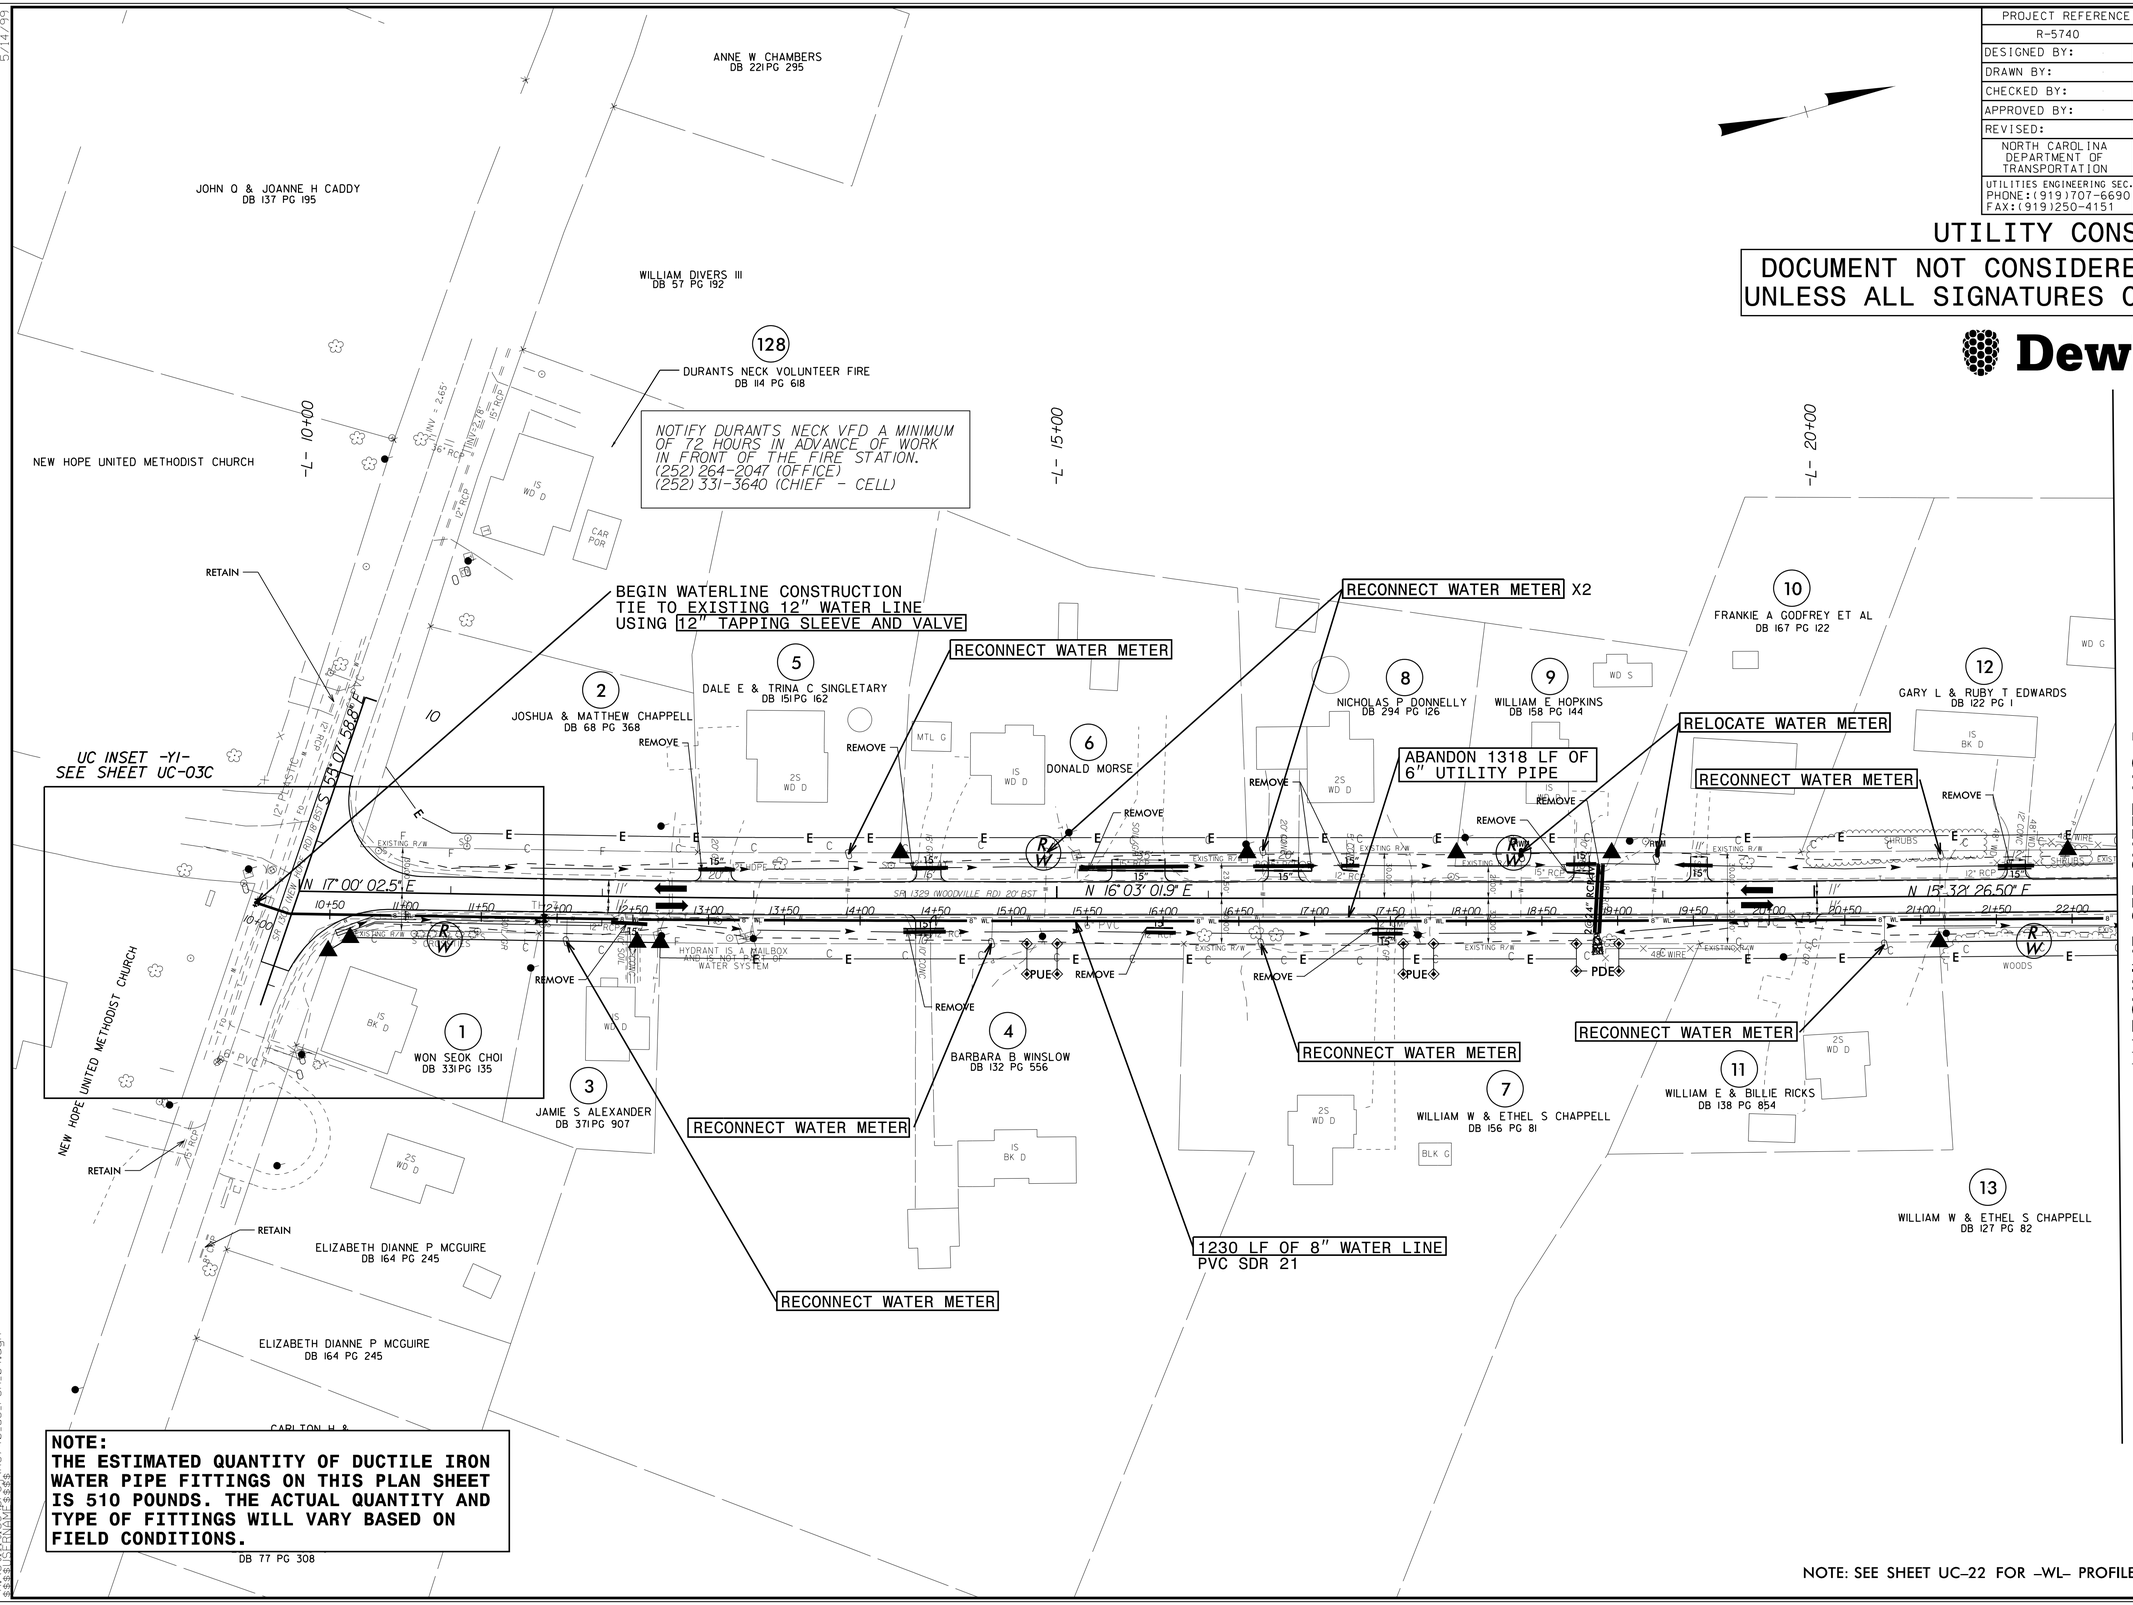

NOTE:
THE ESTIMATED QUANTITY OF DUCTILE IRON WATER PIPE FITTINGS ON THIS PLAN SHEET IS 510 POUNDS. THE ACTUAL QUANTITY AND TYPE OF FITTINGS WILL VARY BASED ON FIELD CONDITIONS.

NOTE: SEE SHEET UC-22 FOR -WL- PROFILE

13-JAN-2020 14:48
R:\Utilities\Proj\R5740_uc_PSH_04.dgn
$$$$USERNAME$$$$