DocuSign Envelope ID: 67F57126-1D03-4753-9A0A-3C47715B9EB8

PROJECT REFERENCE NO.	SHEET NO.
I-5711	2B-2
R/W SHEET NO.	

ROADWAY DESIGN ENGINEER
2/9/2021

NORTH CAROLINA PROFESSIONAL SEAL 25523 ENGINEER BRIAN E. EASON

9AF015AD7ACC48F...

DOCUMENT NOT CONSIDERED FINAL UNLESS ALL SIGNATURES COMPLETED

INTERSECTION DETAIL
-L- SR 1007 (MEBANE OAKS RD) AND RPA-Y1 AND RPB-Y1

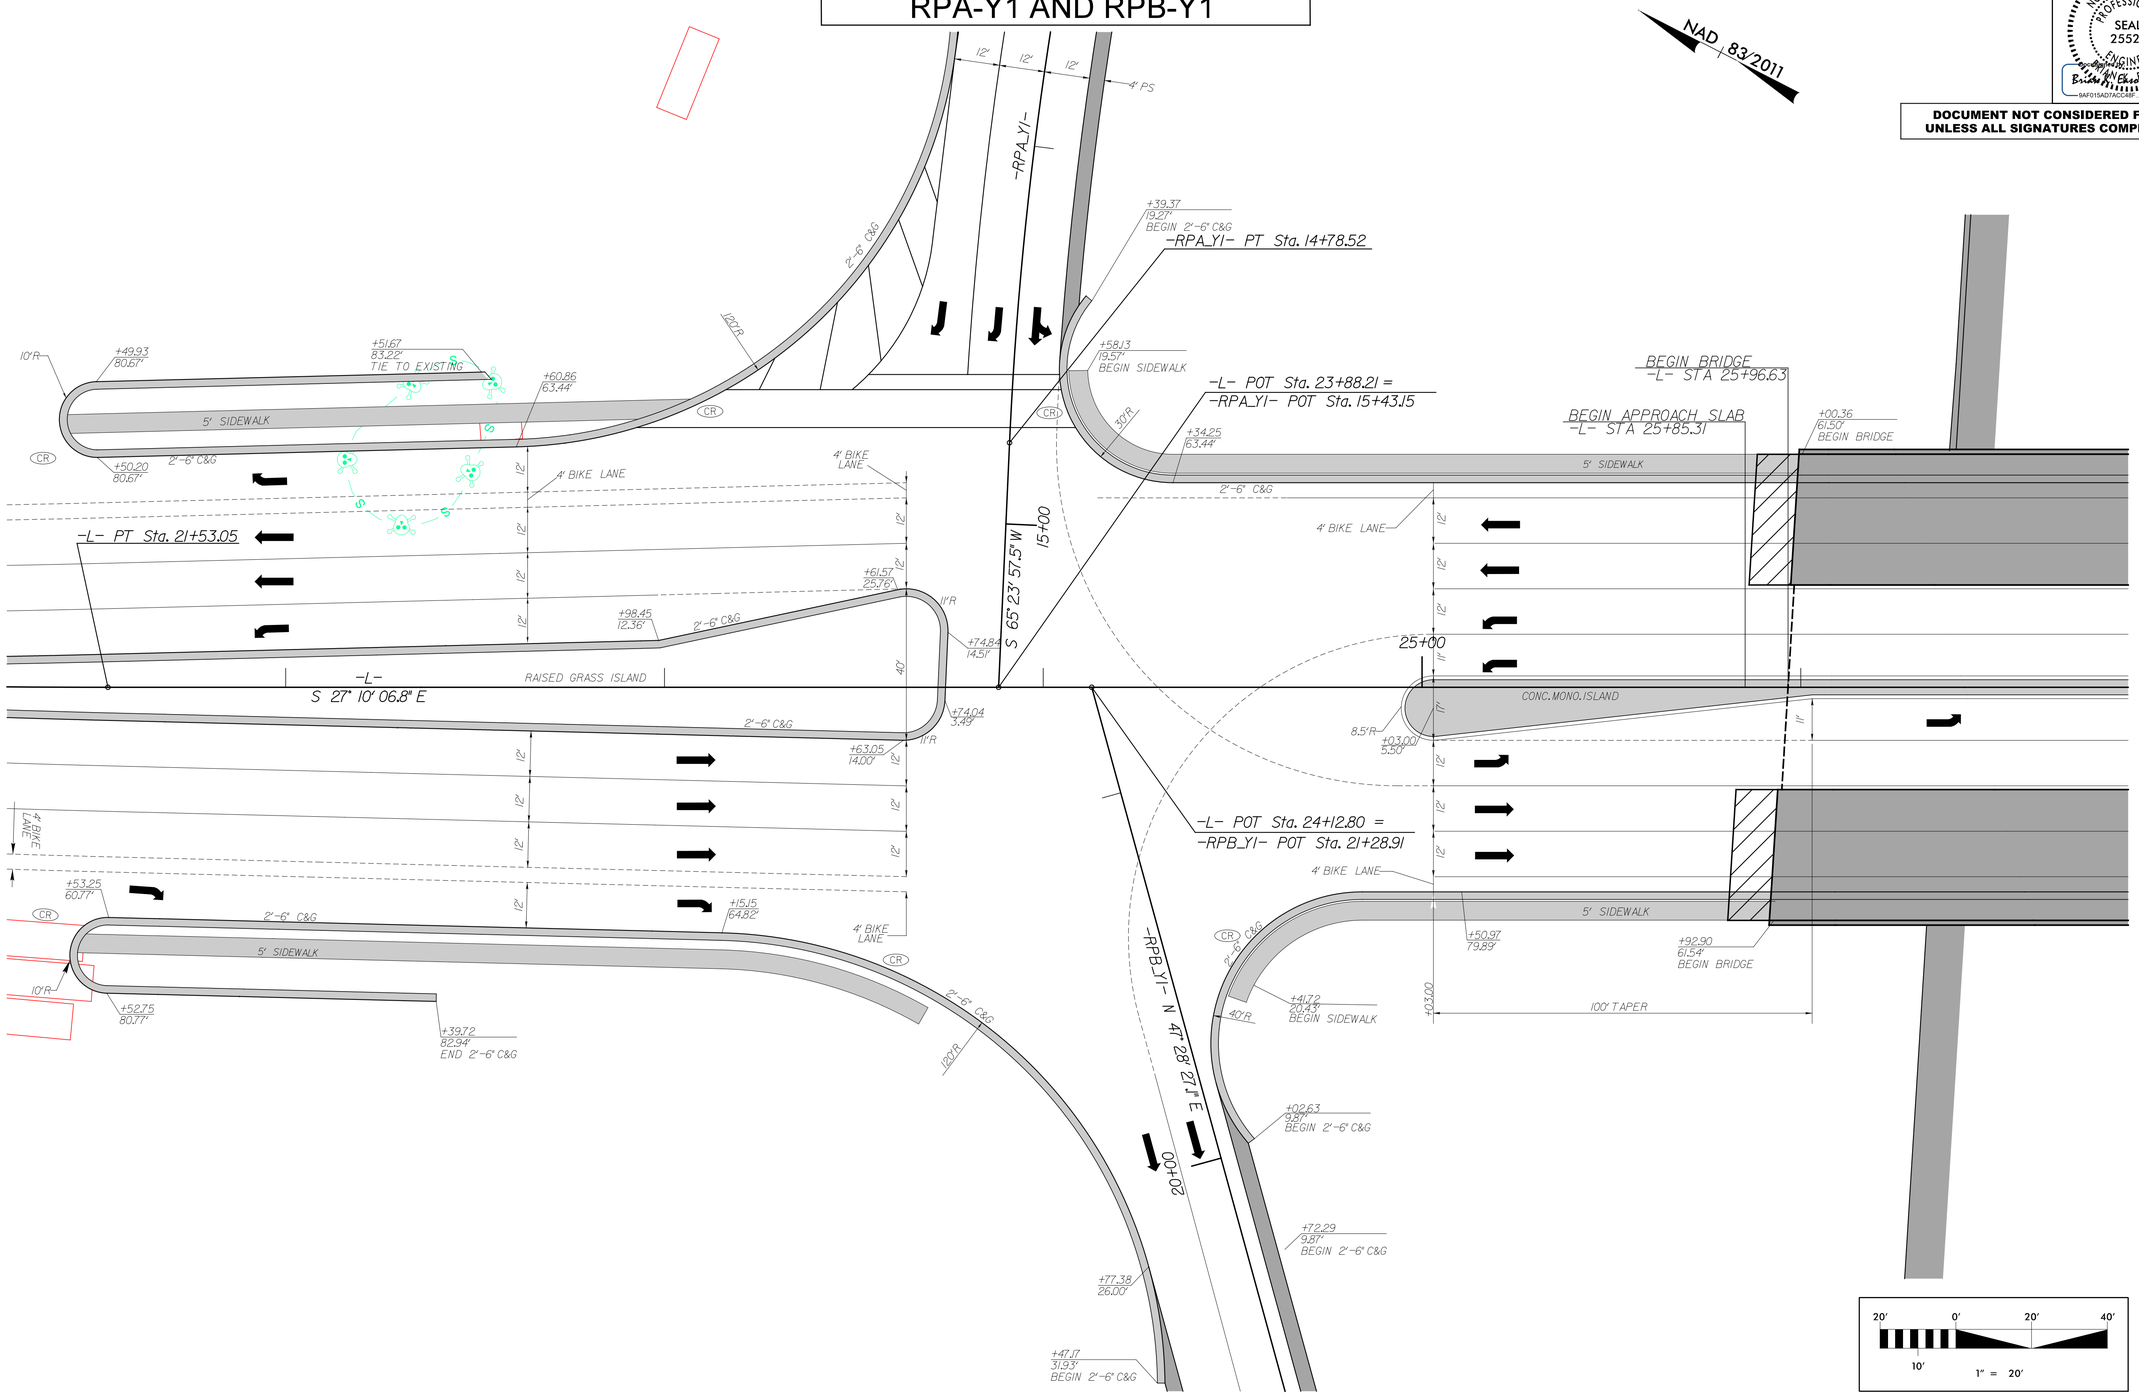

SEE SHEET 5 FOR ROADWAY PLAN VIEW

5/14/99

12/16/2020
I-5711_RDY_DET_02B-2.dgn
BEASON