DocuSign Envelope ID: 7804A9F4-8890-4ECF-A182-295239D2165D

PROJ. REFERENCE NO.	SHEET NO.
I-5711	TMP-6B

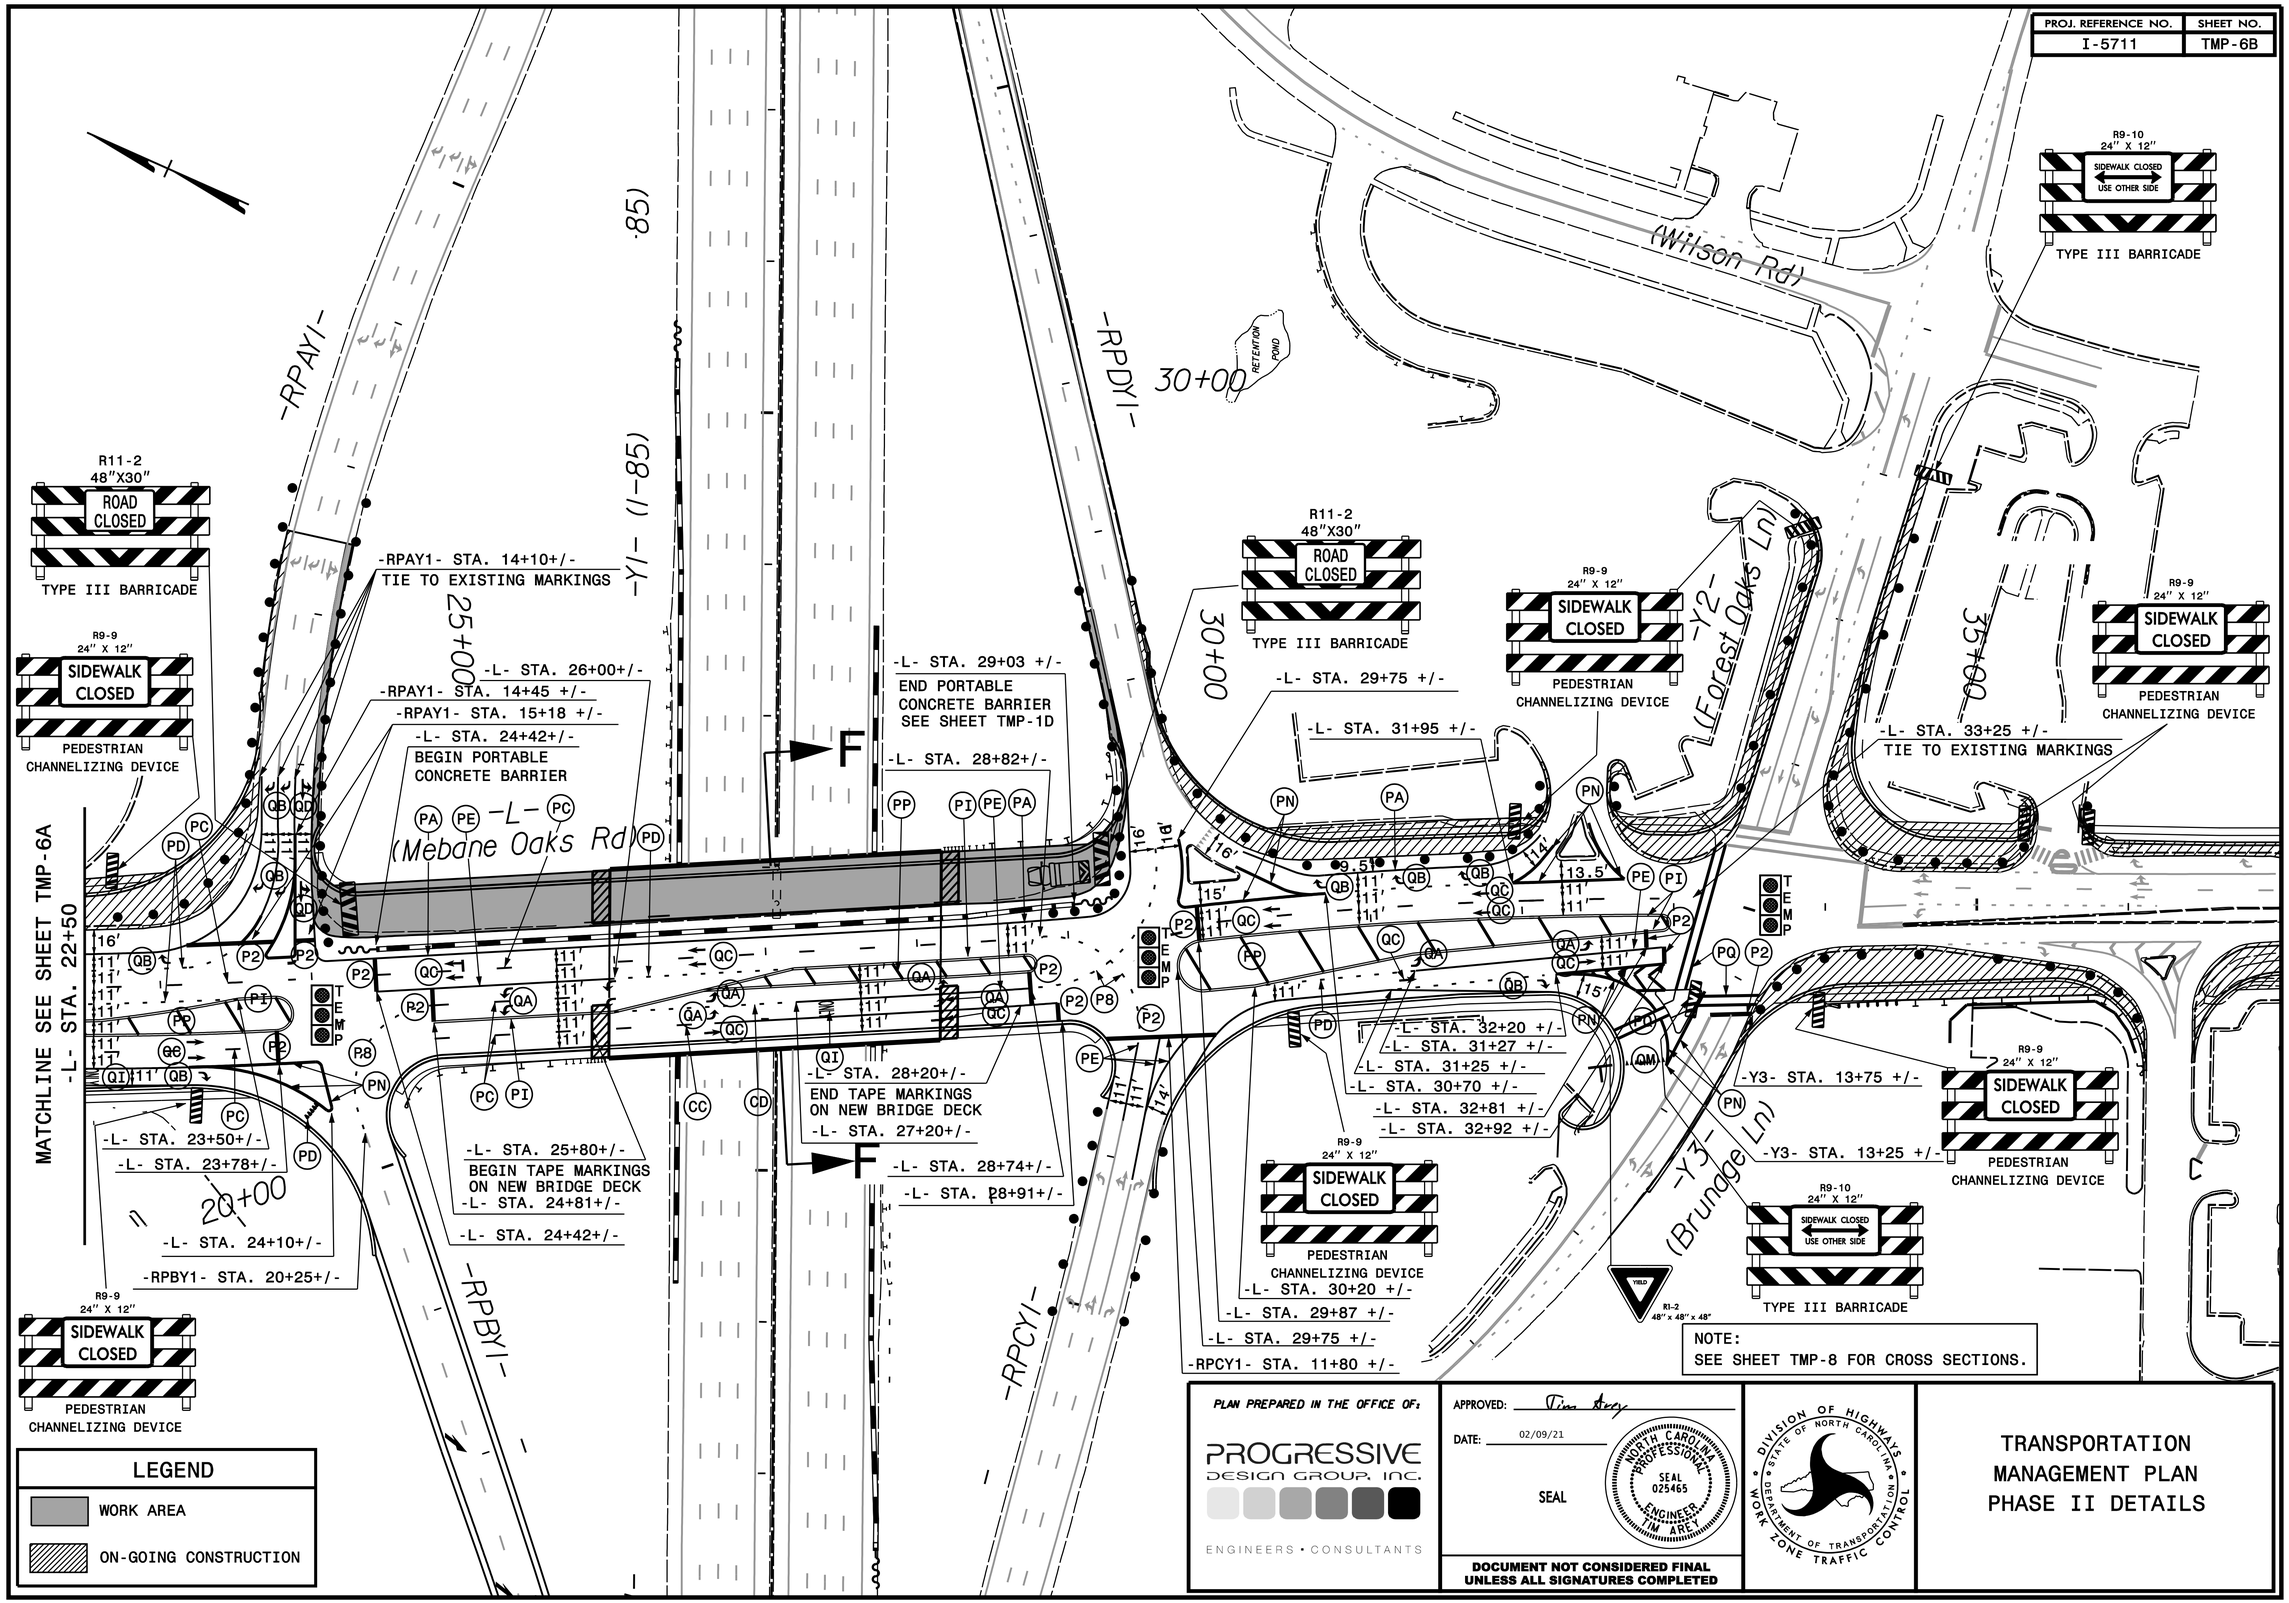

LEGEND

- WORK AREA
- ON-GOING CONSTRUCTION

PLAN PREPARED IN THE OFFICE OF:

PROGRESSIVE DESIGN GROUP, INC.
ENGINEERS • CONSULTANTS

APPROVED: Jim Arey

DATE: 02/09/21

SEAL

NORTH CAROLINA PROFESSIONAL SEAL 025465 ENGINEER JIM AREY

DOCUMENT NOT CONSIDERED FINAL UNLESS ALL SIGNATURES COMPLETED

DIVISION OF HIGHWAYS • STATE OF NORTH CAROLINA • DEPARTMENT OF TRANSPORTATION • WORK ZONE TRAFFIC CONTROL

TRANSPORTATION MANAGEMENT PLAN PHASE II DETAILS