DocuSign Envelope ID: 418279DB-024D-4086-B08D-FCC4A03679CD

NOTES:

FOR SIDEWALK REINFORCING STEEL, SEE "SIDEWALK DETAILS" SHEETS.

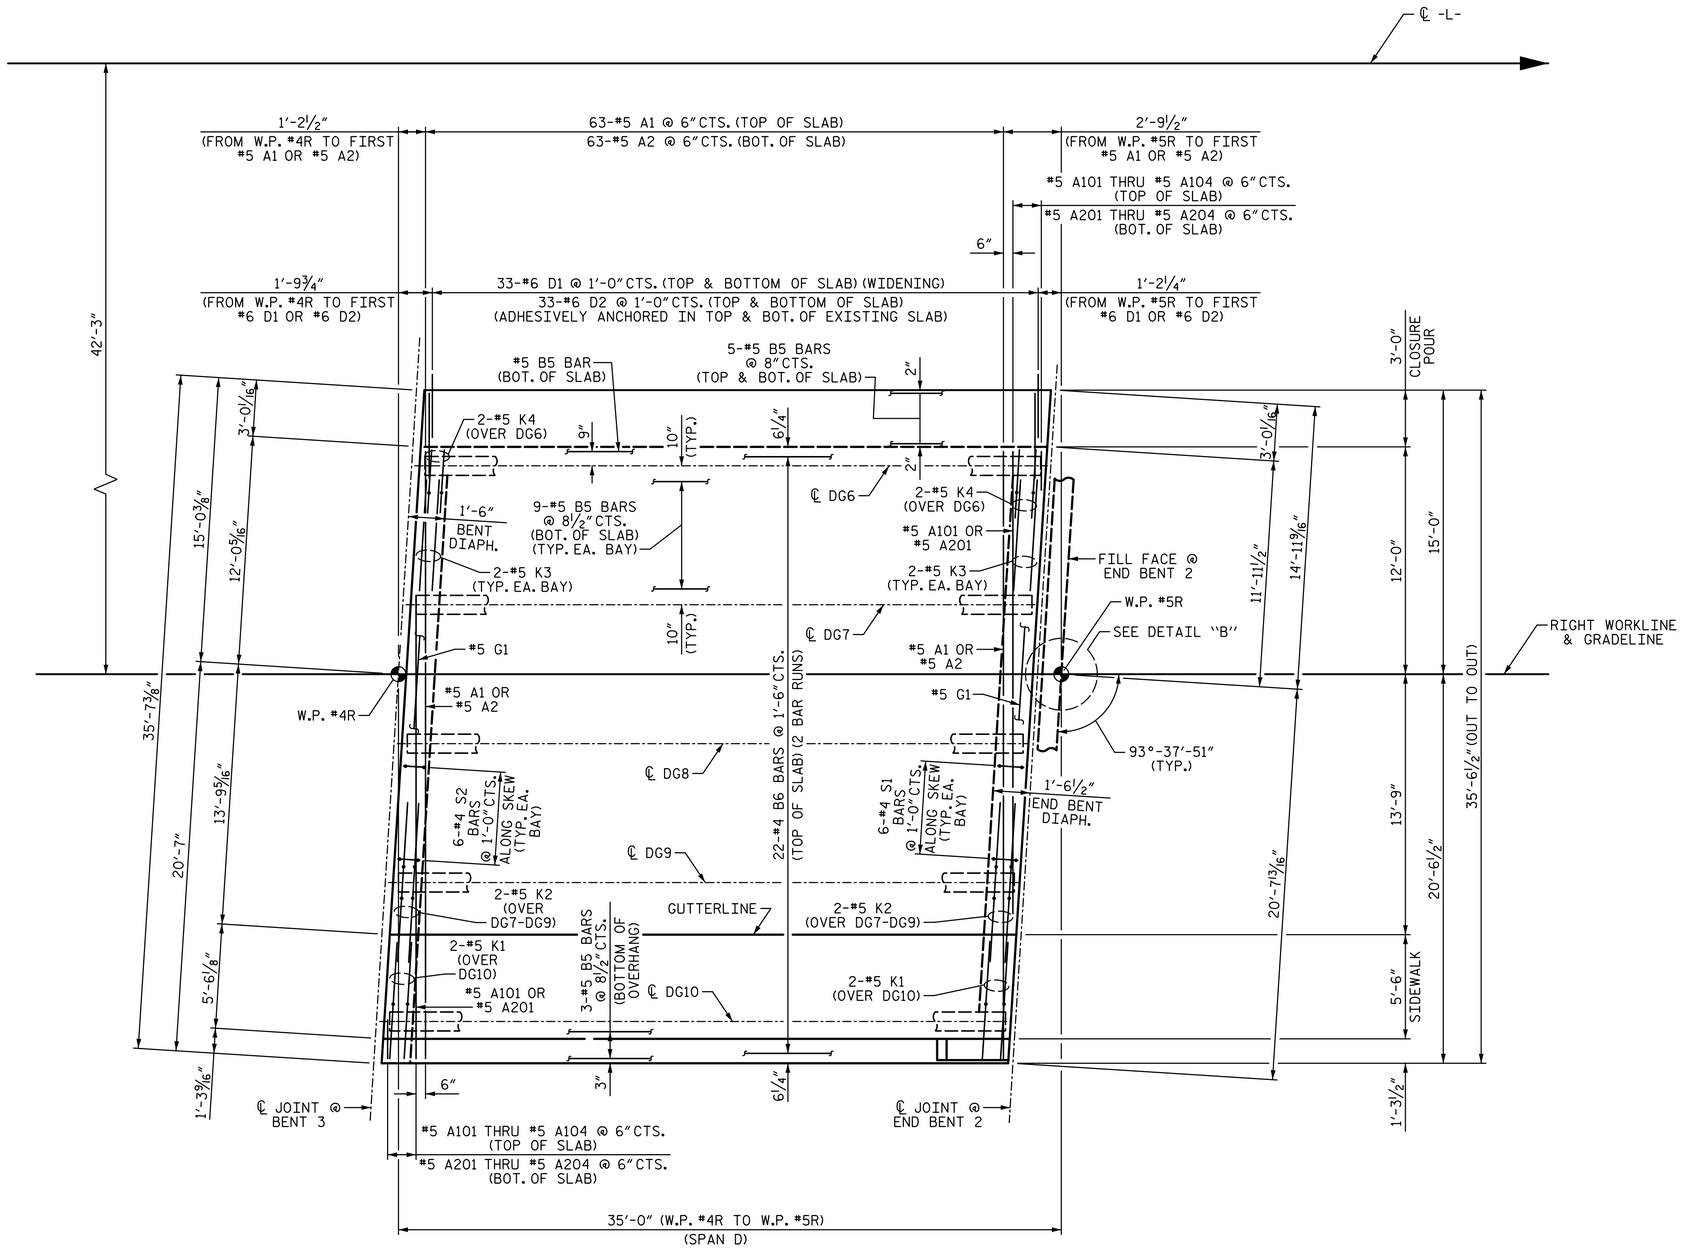

PLAN OF SPAN D

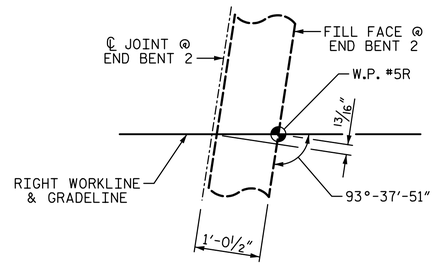

DETAIL "B"

PROJECT NO. I-5711

ALAMANCE COUNTY

STATION: STA. 27+02.26 -L-

SHEET 6 OF 6

STATE OF NORTH CAROLINA
DEPARTMENT OF TRANSPORTATION
RALEIGH

SUPERSTRUCTURE

PLAN OF SPAN (SPAN D)

RIGHT WIDENING

REVISIONS						SHEET NO.
NO.	BY:	DATE:	NO.	BY:	DATE:	S-16
1			3			TOTAL SHEETS
2			4			89

PLANS PREPARED BY:

SIMPSON ENGINEERS & ASSOCIATES
5640 Dillard Drive
Suite 200
Cary, NC 27518
(919) 852-0468
(919) 852-0598 (Fax)
www.simpsonengr.com
LICENSURE NO. C-2521

NORTH CAROLINA PROFESSIONAL SEAL 24390 ENGINEER THEO J. BEACH
1/14/2020

DOCUMENT NOT CONSIDERED FINAL UNLESS ALL SIGNATURES COMPLETED

DRAWN BY:	S.D. COOPER	DATE: 1-20
CHECKED BY:	T. BEACH	DATE: 1-20
DESIGN ENGINEER OF RECORD:	T. BEACH	DATE: 1-20

1/14/2020 10:06:17 AM G:\Projects\2017\I-5711\Structures\Drawings\Final\401_I5711_SMU_PS_000177.dgn