DocuSign Envelope ID: 67150F01-80FD-40B4-8286-ADA6602439A7

09/08/99

TIP PROJECT: W–5600

CONTRACT:

STATE OF NORTH CAROLINA
DIVISION OF HIGHWAYS

T.I.P. NO.	SHEET NO.
W–5600	UC–1

FINAL DESIGN
RELEASE
FOR CONSTRUCTION

UTILITY CONSTRUCTION PLANS
JOHNSTON COUNTY

LOCATION: US 70 FROM EAST OF US 70 BUSINESS TO WEST OF NEUSE RIVER.

TYPE OF WORK: WATER & SEWER RELOCATION

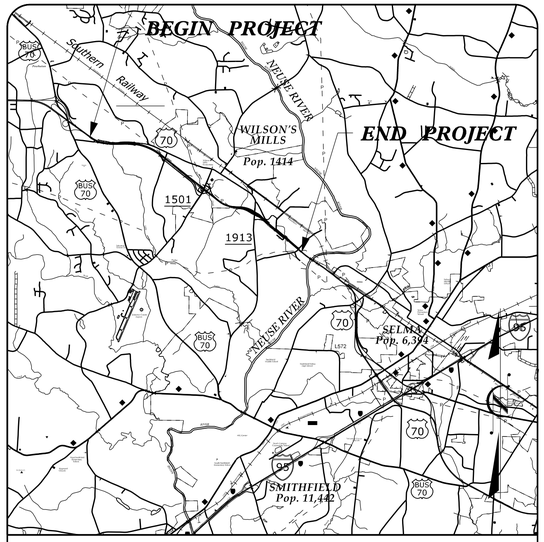

VICINITY MAP

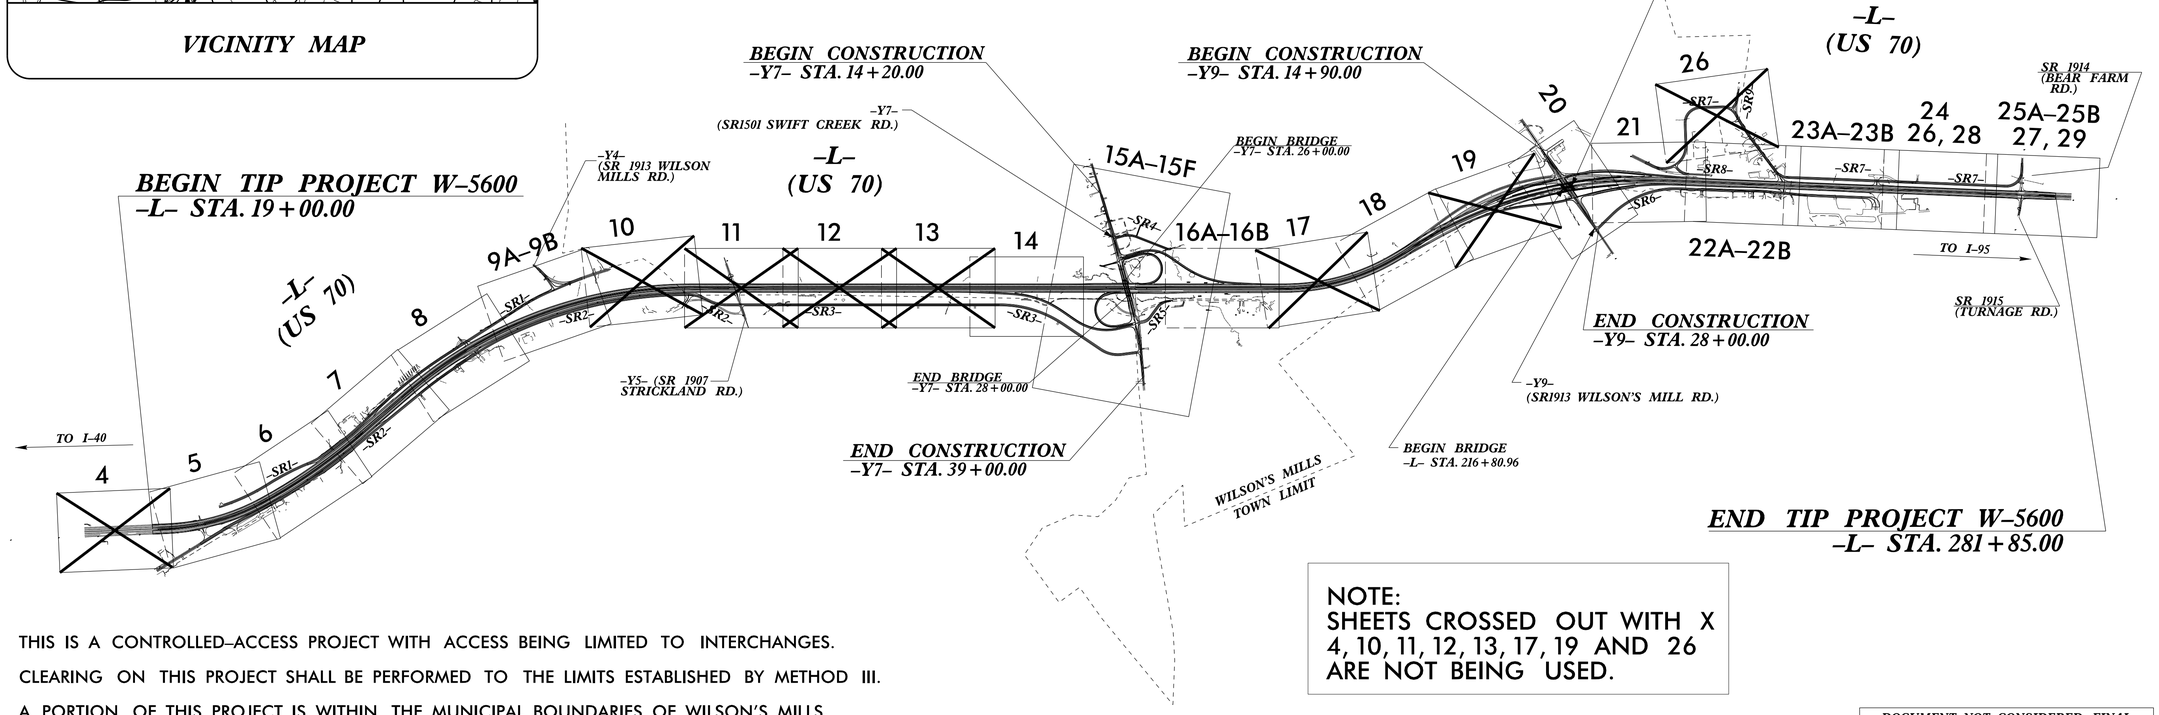

END TIP PROJECT W–5600
–L– STA. 281+85.00

NOTE:
SHEETS CROSSED OUT WITH X
4, 10, 11, 12, 13, 17, 19 AND 26
ARE NOT BEING USED.

THIS IS A CONTROLLED–ACCESS PROJECT WITH ACCESS BEING LIMITED TO INTERCHANGES.

CLEARING ON THIS PROJECT SHALL BE PERFORMED TO THE LIMITS ESTABLISHED BY METHOD III.

A PORTION OF THIS PROJECT IS WITHIN THE MUNICIPAL BOUNDARIES OF WILSON'S MILLS.

DOCUMENT NOT CONSIDERED FINAL UNTIL ALL SIGNATURES ARE COMPLETED

GRAPHIC SCALES*

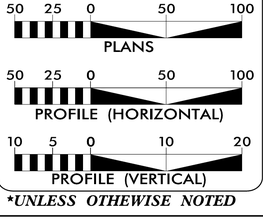

**UNLESS OTHEWISE NOTED*

INDEX OF SHEETS

SHEET NO.:	*DESCRIPTION:*
UC–1	*TITLE SHEET*
UC–2	*UTILITY SYMBOLOGY*
UC–3	*NOTES*
UC–3A & 3B	*DETAILS*
UC–5 – UC–9B, UC–14 – UC–16B	*UTILITY PLAN*
UC–18, UC–20 – UC–29	*& PROFILE SHEETS*

WATER AND SEWER OWNERS ON PROJECT

(A) JOHNSTON COUNTY PUBLIC WORKS (WATER & SEWER)

PREPARED IN THE OFFICE OF:

WETHERILL ENGINEERING

1223 Jones Franklin Rd.
Raleigh, N.C. 27606
License No. F–0377
Bus: 919 851 8077
Fax: 919 851 8107

TRANSPORTATION PLANNING/DESIGN – BRIDGE/STRUCTURE DESIGN
CIVIL/SITE DESIGN – GIS/GPS – CONSTRUCTION OBSERVATION

EDWARD G. WETHERILL, PE — *UTILITY ENGINEER*

JOHN D. SCHRINER, PLS — *PROJECT UTILITY COORDINATOR*

SEAL

6/5/2020 | 08:51:38 EDT

NORTH CAROLINA PROFESSIONAL SEAL 10773 ENGINEER EDWARD G. WETHERILL

Edward G. Wetherill

DIVISION OF HIGHWAYS
UTILITIES UNIT
1555 MAIL SERVICES CENTER
RALEIGH NC 27699–1555
PHONE (919) 707–6690
FAX (919) 250–4151

KIM MOORE — *DIVISION UTILITY ENGINEER*

FRANK ZDELAR — *UTILITIES COORDINATOR*

7:41:41 AM
P:\2017\7127.01_W-5600_US70\Utilities\Engineering\UC\Proj\w5600_rdy_UCl_psh.dgn
PLOT DRIVER: C:\WELSTDS\Standards\plot\Utilities\Utilities_PDF_22x34.pltcfg
PEN TABLE: L:\UTILITY\WATER-SEWER_revised.tbl